FHWA REGION NO.	STATE	PROJECT NO.	FISCAL YEAR	SHEET NO.	TOTAL SHEETS
7	KANSAS	87 TE-0353-01	2014	59	84

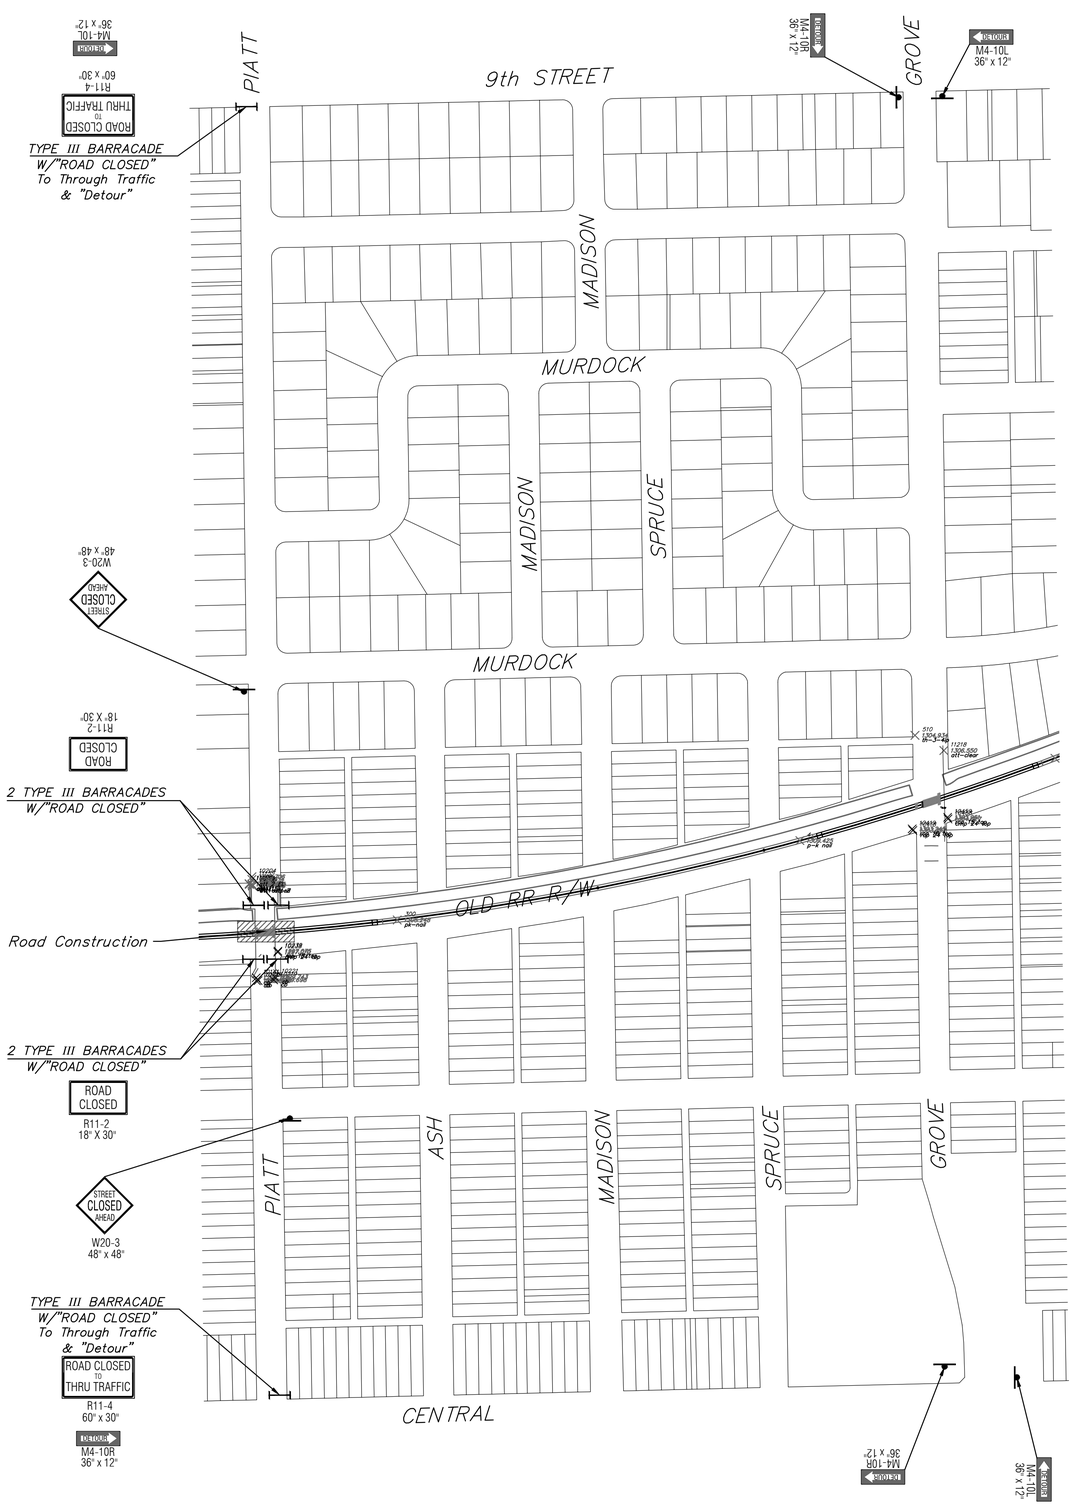

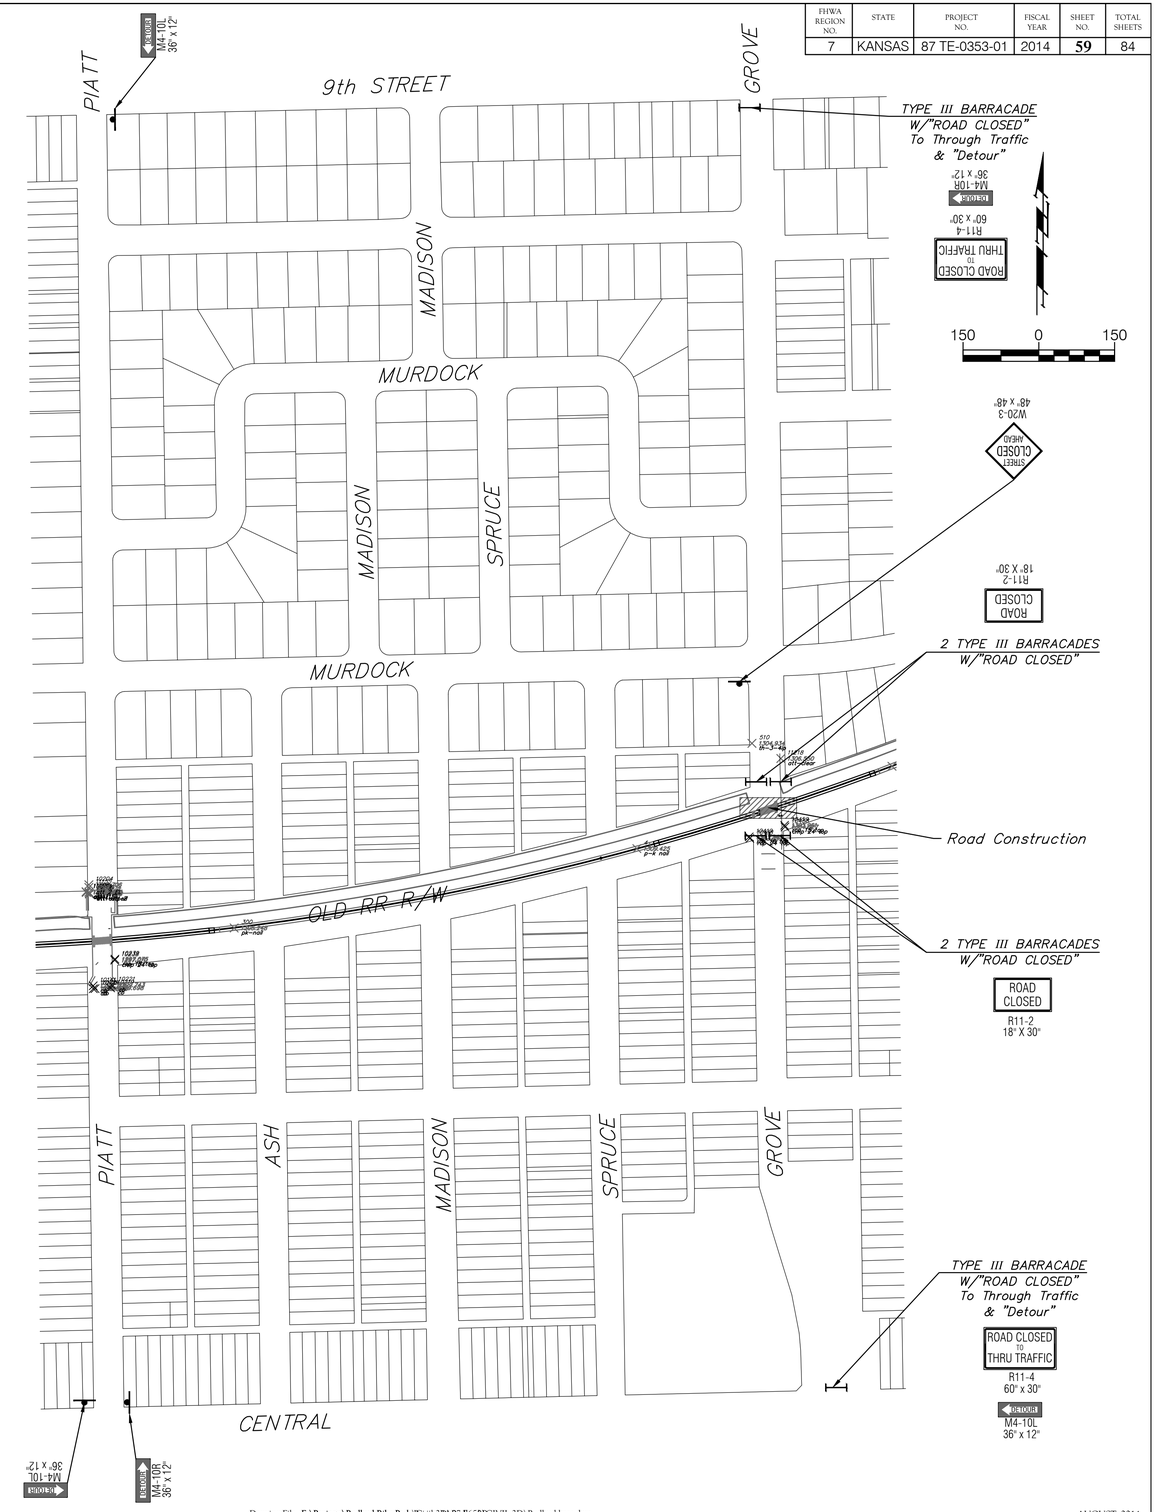

NOTE:
Piatt and Grove Are Not to be Closed at the Same TIme.
Green May be Closed with Piatt, but not With Grove.

Drawing File: E:\Projects\Redbud Bike Path\Redbud 3D\Redbud base.dwg

AUGUST, 2014

Design: KEK Drawn: JDM Approved: JFB Scale: NOTED	Project No. 11-07-E630 CAPITAL IMPROVEMENT PROJECT REDBUD BIKE PATH TRAFFIC CONTROL	Baughman Company , P.A. 315 Ellis St. Wichita, KS 67211 P 316-262-7271 F 316-262-0149 ENGINEERING | SURVEYING | PLANNING | LANDSCAPE ARCHITECTURE

SHEET 59 OF 84