PROTECTIVE HANDRAIL NOTES

1. HANDRAIL SHALL BE FIELD ADJUSTED TO CLEAR EXISTING BASE OF POLE.
2. MEDIAN CONCRETE IN AREA AROUND POLE SHALL BE POURED 10" THICK AS INDICATED IN DETAILS ON SHEET 49A. INCIDENTAL TO THE BID ITEM FOR PROTECTIVE HANDRAIL.
3. EXISTING BOLLARDS, RAILING AND GUARDRAILS SHALL BE REMOVED AND NOT REPLACED. INCIDENTAL TO THE BID ITEM FOR SITE CLEARING AND RESTORATION.

STORM WATER PLANS FOUND ON SHEETS 26 TO 38.

LEGEND

- Pavement to be removed
- Concrete Construction 8" Reinforced / Crushed Stone Subgrade (7") – Geogrid Reinforcement (for base)
- Concrete Pavement (9")(AE)(Reinf.) / Crushed Stone Subgrade (6") – Geogrid Reinforcement (for base)
- Concrete Sidewalk (4" or 5" see plan note)
- Concrete Driveway Pavement (6")(Unreinf.)
- Brick Paver Surfacing / 6" Unreinf. Concrete / 5" Reinf. Rock Base

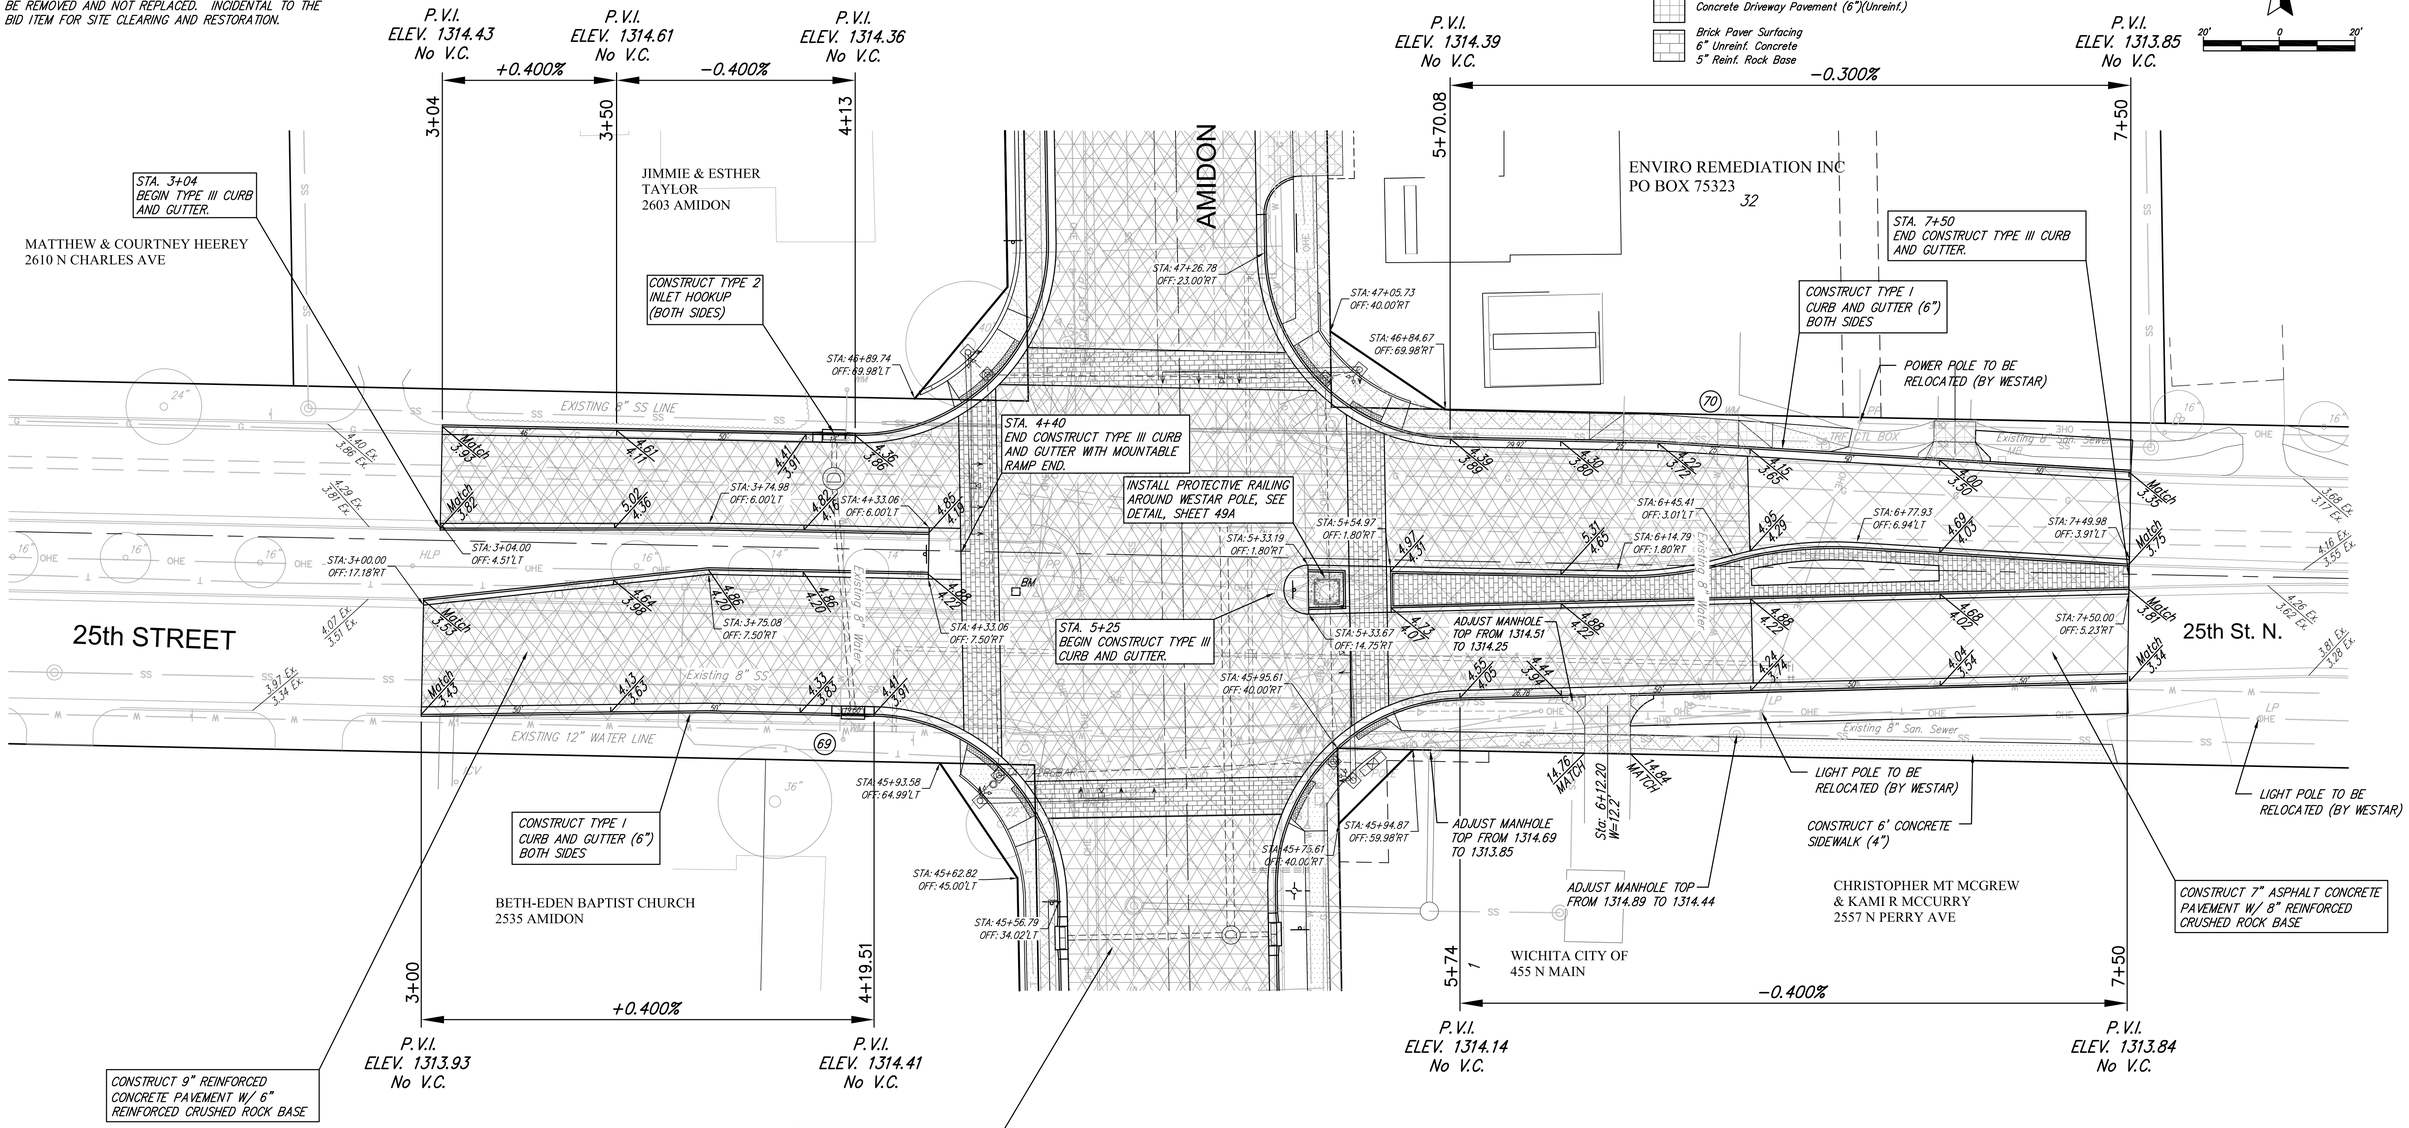

Water Meter Relocation/Adjustment

No	Existing Location	As-Built Location	Notes
69	4+11, Rt		Replace Entire Service Except Corporation
70	6+42, Lt		

(XX) – WATER METER TO BE RELOCATED OR ADJUSTED (SEE TABLE)

PAVING IMPROVEMENTS
25th STREET NORTH
WICHITA, KANSAS

SEAL: KENNETH W. LEE LICENSED 15373 10/23/14 KANSAS PROFESSIONAL ENGINEER

RUGGLES & BOHM
ENGINEERING | SURVEYING | LANDSCAPE ARCHITECTURE | GOVERNMENT
924 NORTH MAIN WICHITA, KANSAS 67203 P (316) 264-8008 F (316) 264-4621
WWW.RBKANSAS.COM

PROJECT NUMBER	RB JOB NO.	DWG. SCALE	DATE	DESIGN	DRAWN	REVIEW	SHEET
472-84914	3647T	20	Oct. 23, 2014	KWL	RA/DGZ		18 OF 133

DRAWING FILE: ENGINEERING BASE {25th}

(c) Copyright 2014, Ruggles & Bohm, P.A.