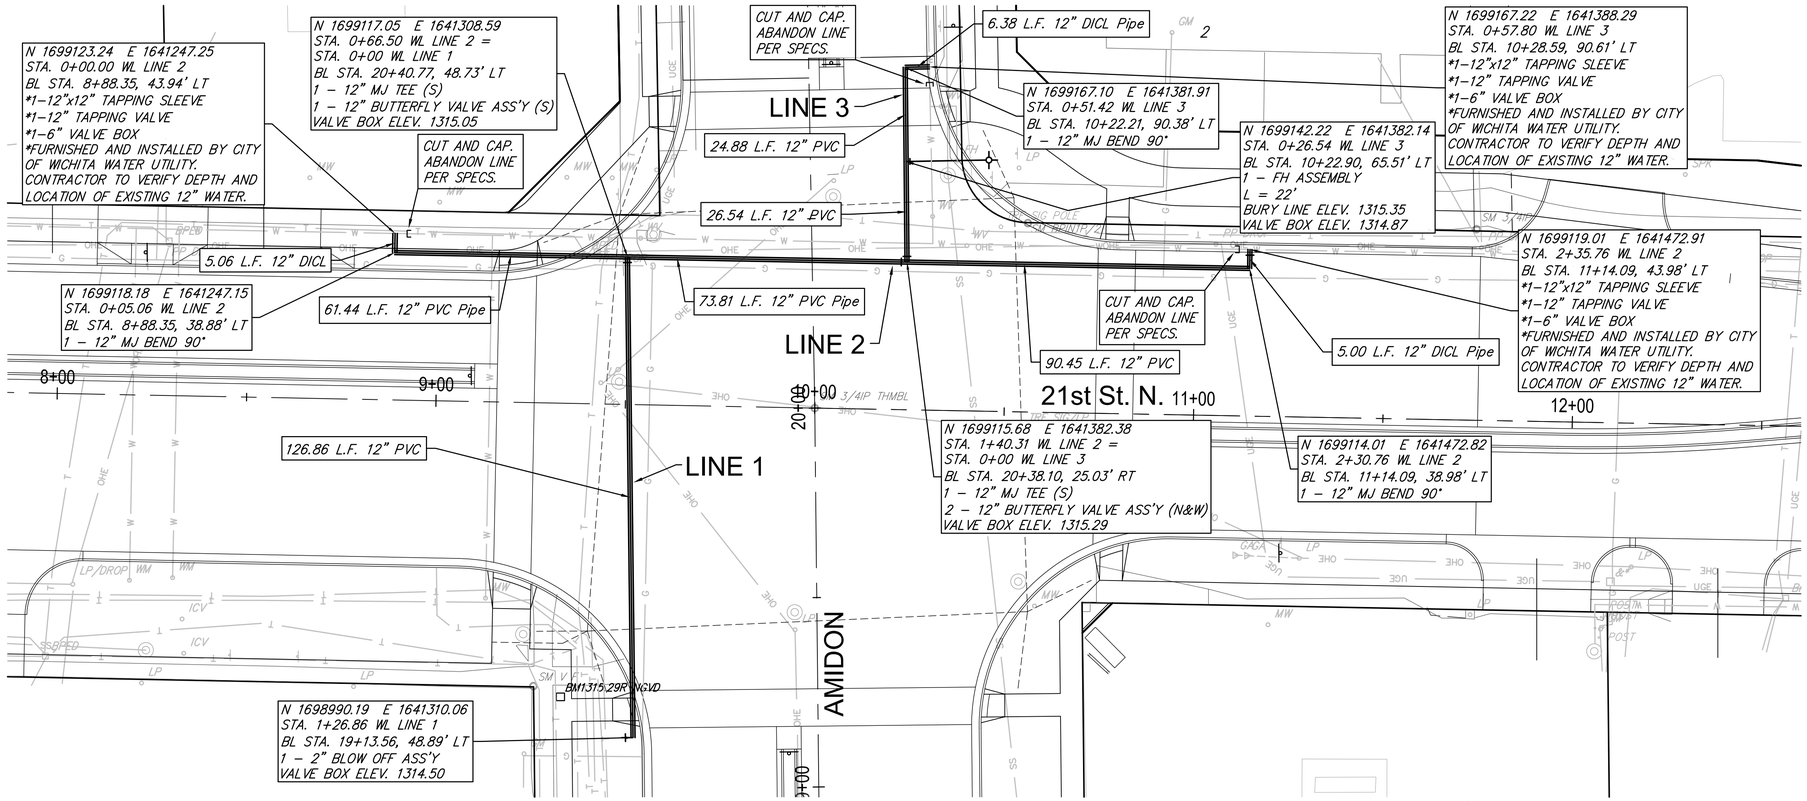

NOTE: FIELD VERIFY LOCATION OF UTILITIES RELOCATED DURING CONSTRUCTION. FIELD ENGINEER MAY NEED TO ADJUST ALIGNMENT CLEAR.

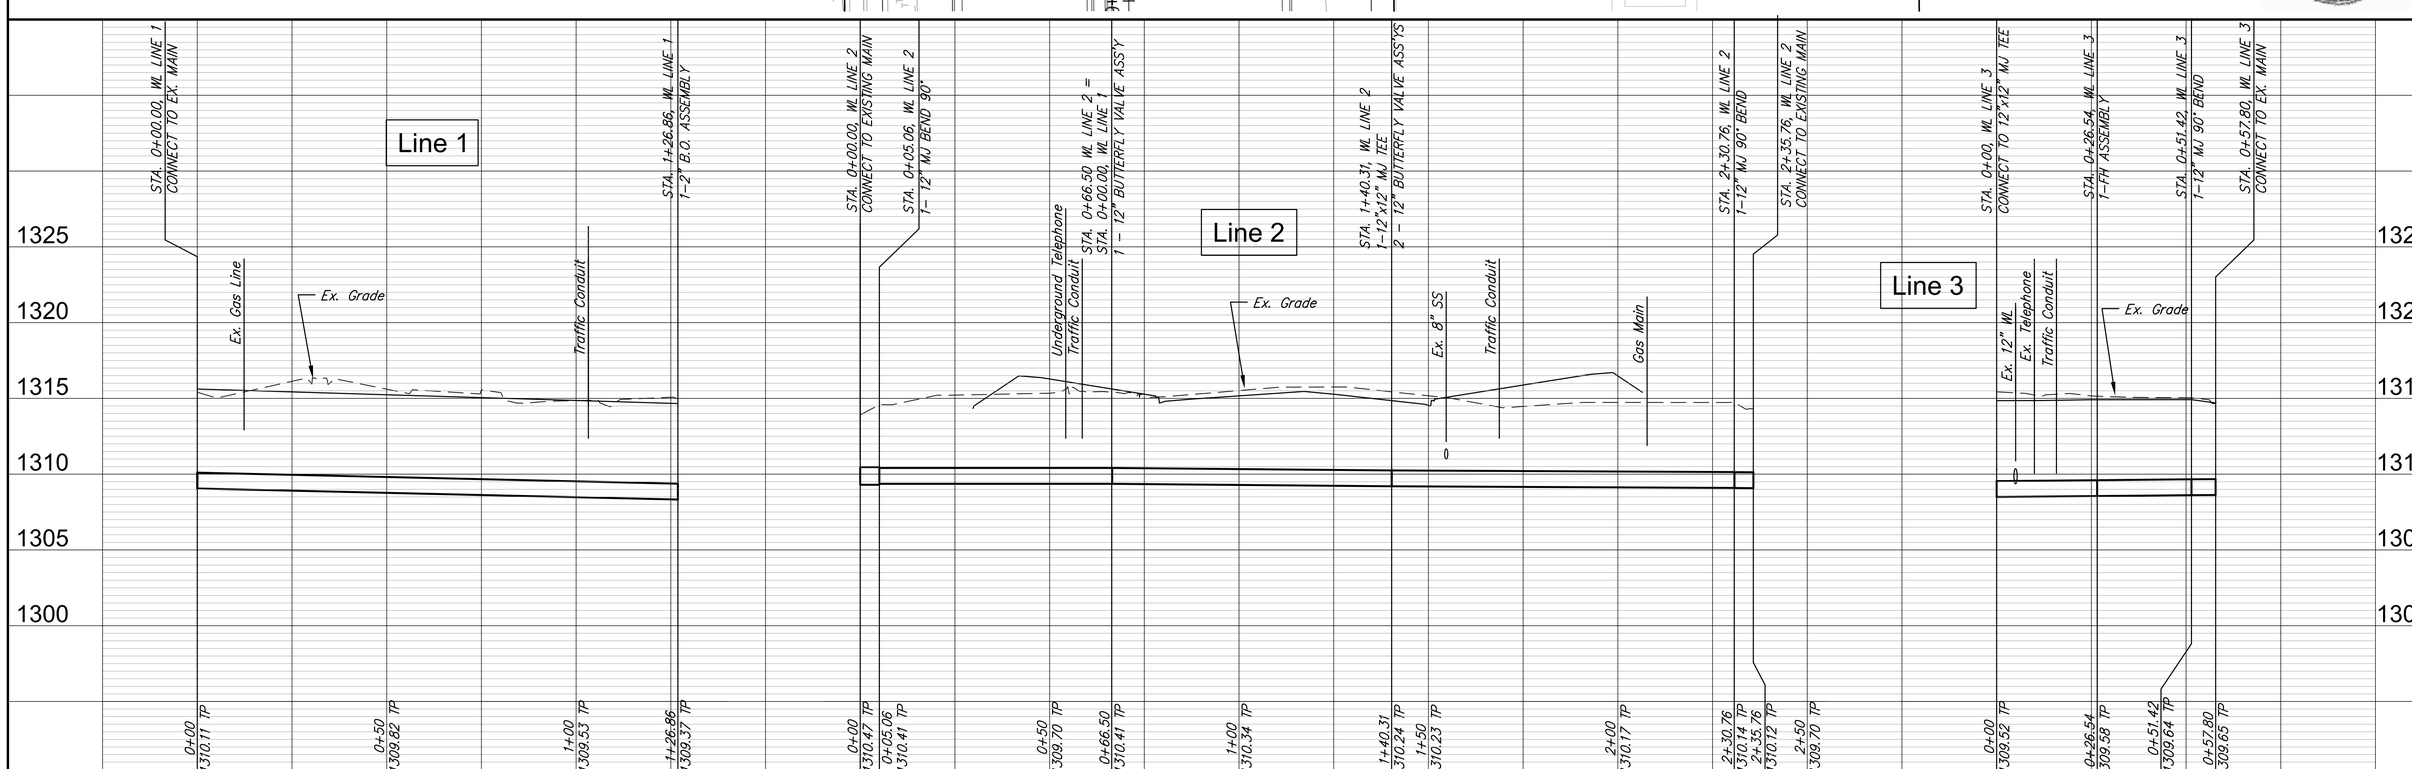

RUGGLES BOHM
ENGINEERING | SURVEYING | LANDSCAPE ARCHITECTURE | DOCUMENT MANAGEMENT
1011 N. MAIN | BUTLER, MISSOURI 64730 | P 816.679.3991 | FAX 816.679.3992
WWW.RUGGLESBOHM.COM

KENNETH W. LEE LICENSED 15373 10/23/14 KANSAS PROFESSIONAL ENGINEER

REVIEW	--
DATE	Oct. 23, 2014
DESIGN	KWL
DRAWN	RA
PROJECT NUMBER	472-84914
DRAWING FILE	ENGINEERING BASE {WTR 1}

AMIDON IMPROVEMENTS
WL LINE 1, 2 & 3
WICHITA, KANSAS

RB JOB 3647T

SHEET 39 OF 133