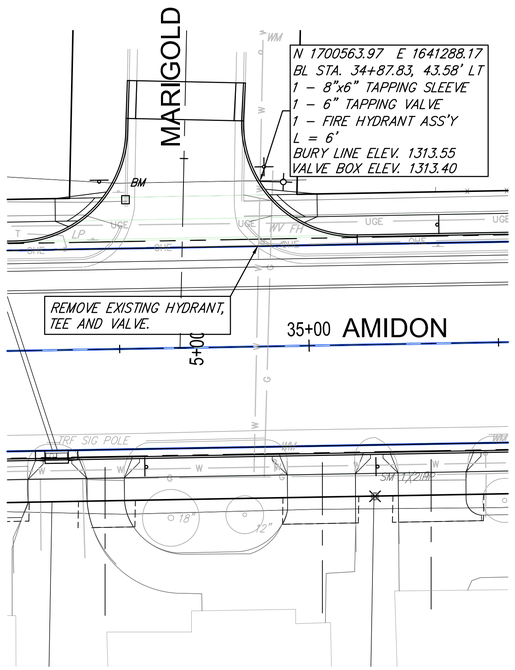

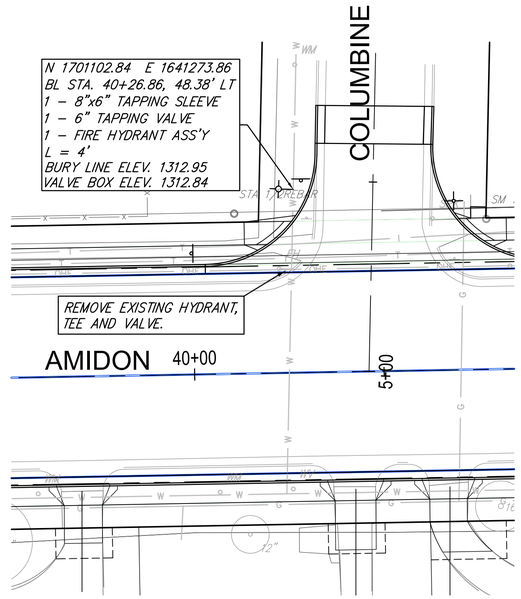

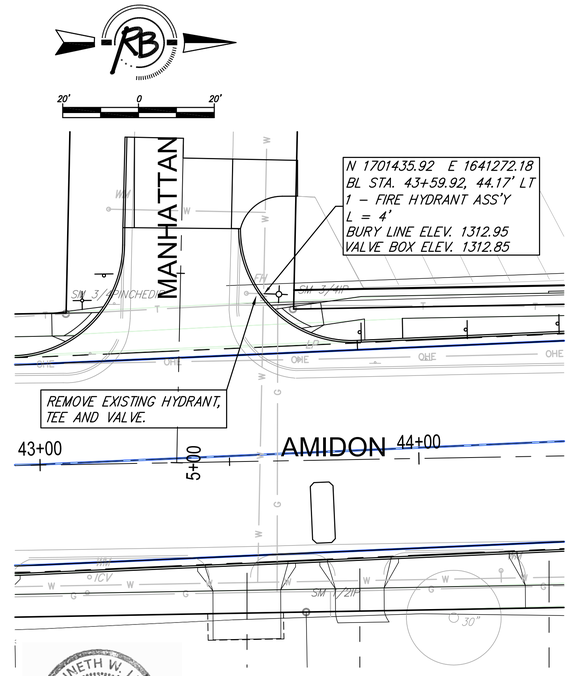

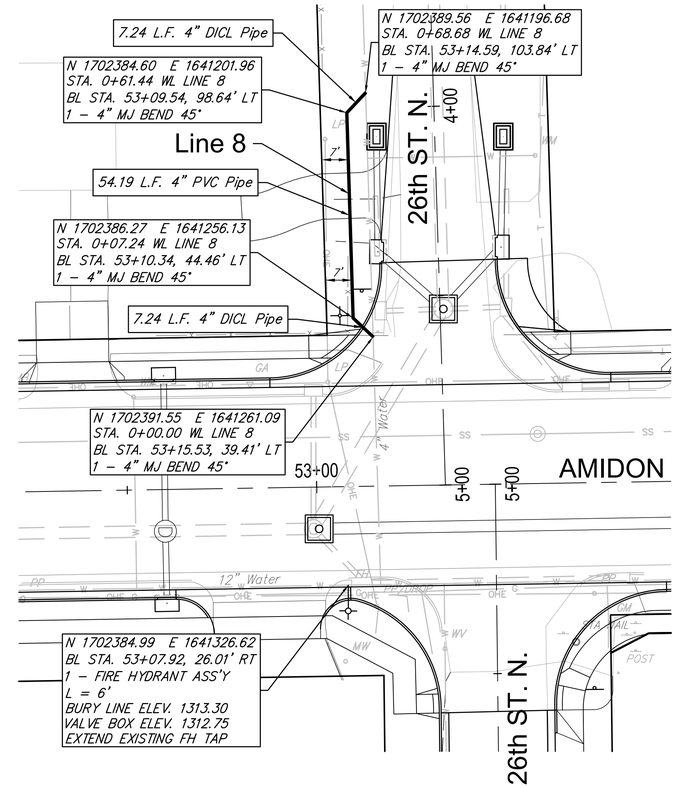

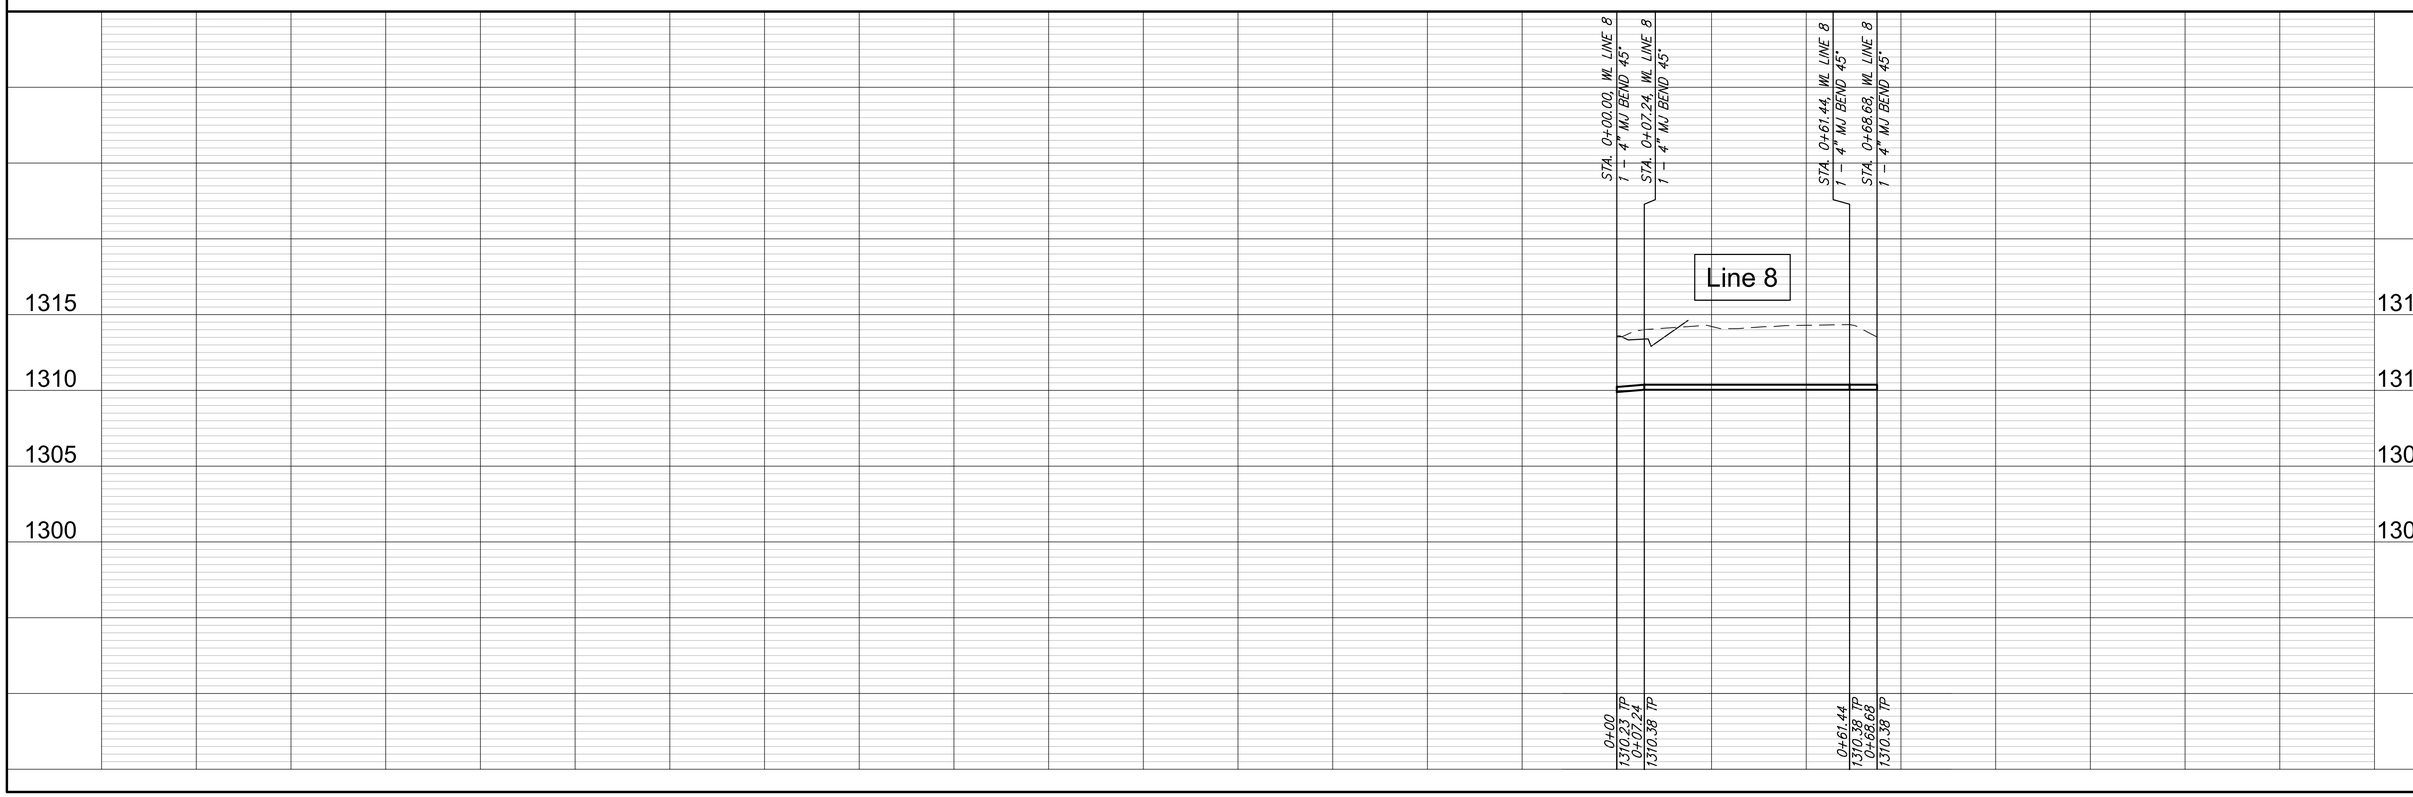

RUGGLES BOHM
ENGINEERING | ARCHITECTURE | GOVERNMENT
REVIEW
DATE Oct. 23, 2014
DESIGN KWL
DRAWN RA
PROJECT NUMBER 472–84914
DRAWING FILE ENGINEERING BASE {WTR 4}

AMIDON IMPROVEMENTS
WATER LINES 6 & 7
WICHITA, KANSAS

RB JOB 3647T
SHEET 42 OF 133