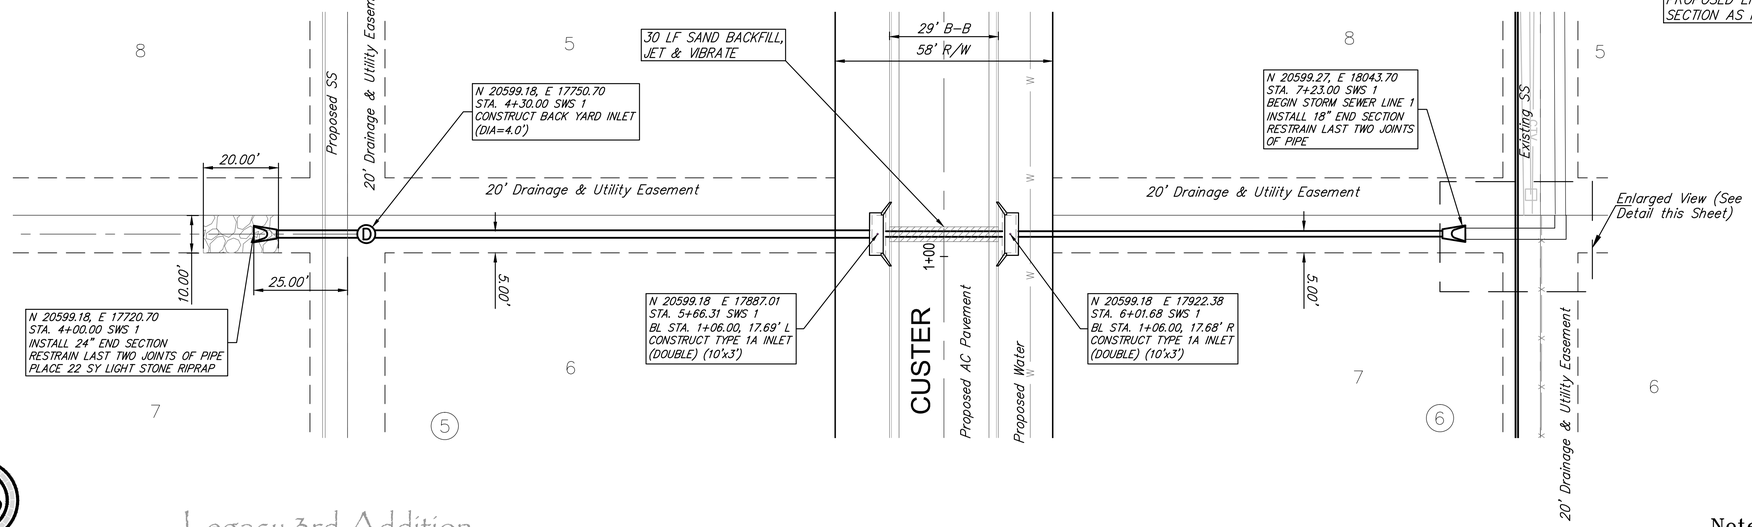

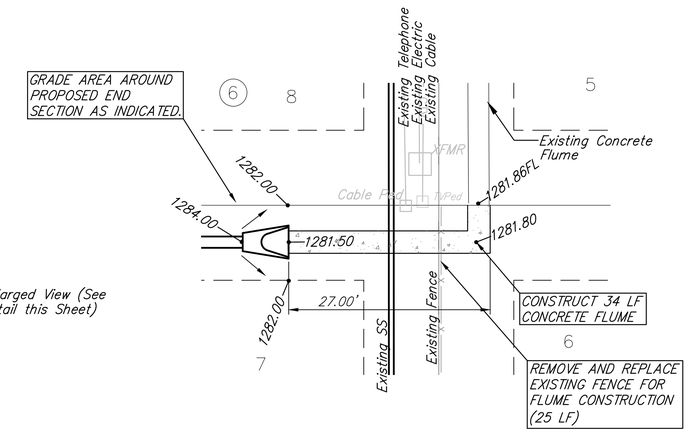

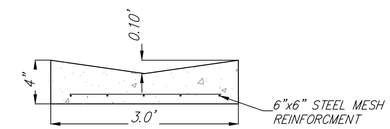

Concrete Flume

Note: Construction Joints spaced @ 25'
(construction joints may be sawn joints)

Legacy 3rd Addition

20' 0 20'

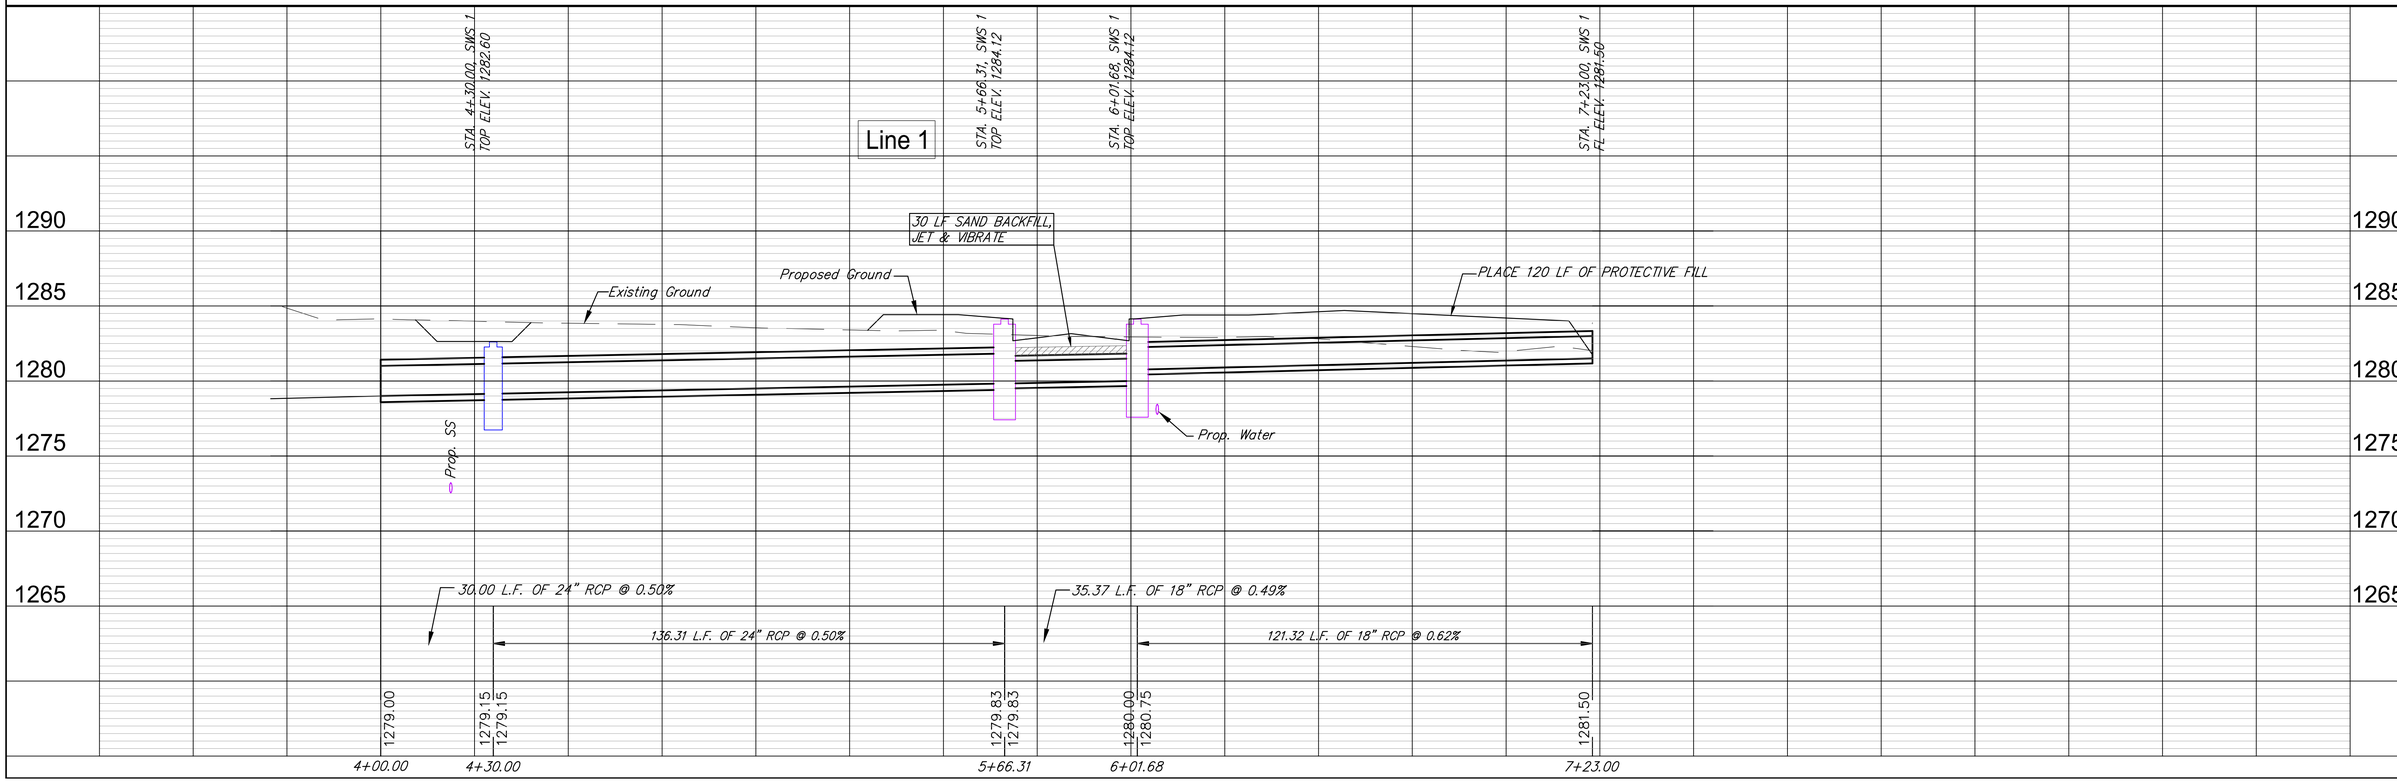

RUGGLES BOHM
ENGINEERING | SURVEYING | LANDSCAPE ARCHITECTURE | ENVIRONMENT
8A NORTH MAIN WICHITA, KANSAS 67202 P.316.264.4488 F.316.264.4481
WWW.RUGGLESBOHM.COM

REVIEW
DATE Dec. 1, 2014
DESIGN EJG
DRAWN EJG
PROJECT NUMBER -
DRAWING FILE Eng Base {SWS 1}

PAVING IMPROVEMENTS
SWS LINE 1
WICHITA, KANSAS

RB JOB 4135E
SHEET 13 OF 32