HAWTHORNE ADDITION
PECKHAM "B" - LINE 2
STORM WATER SEWER PLANS

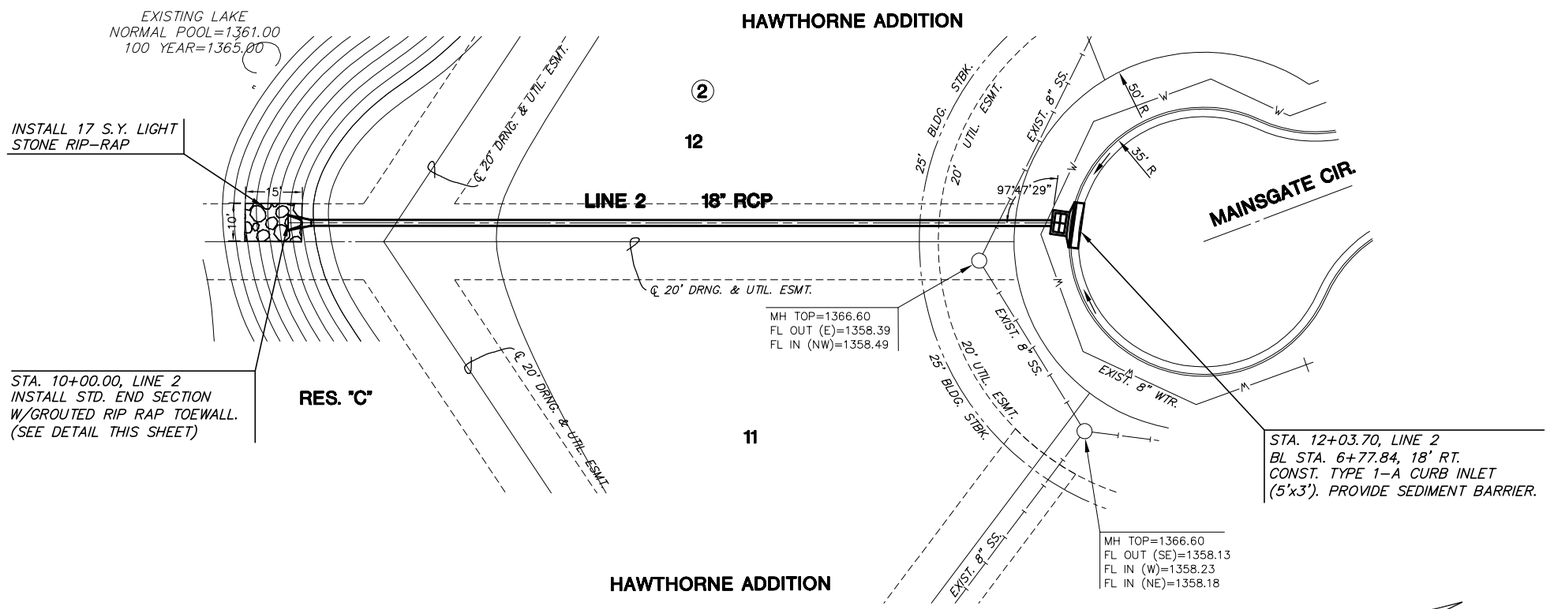

PLAN LINE 1

SCALE: 1"=20'

PROFILE LINE 1

SCALE: HORIZ. 1"=20'
SCALE: VERT. 1"=5'

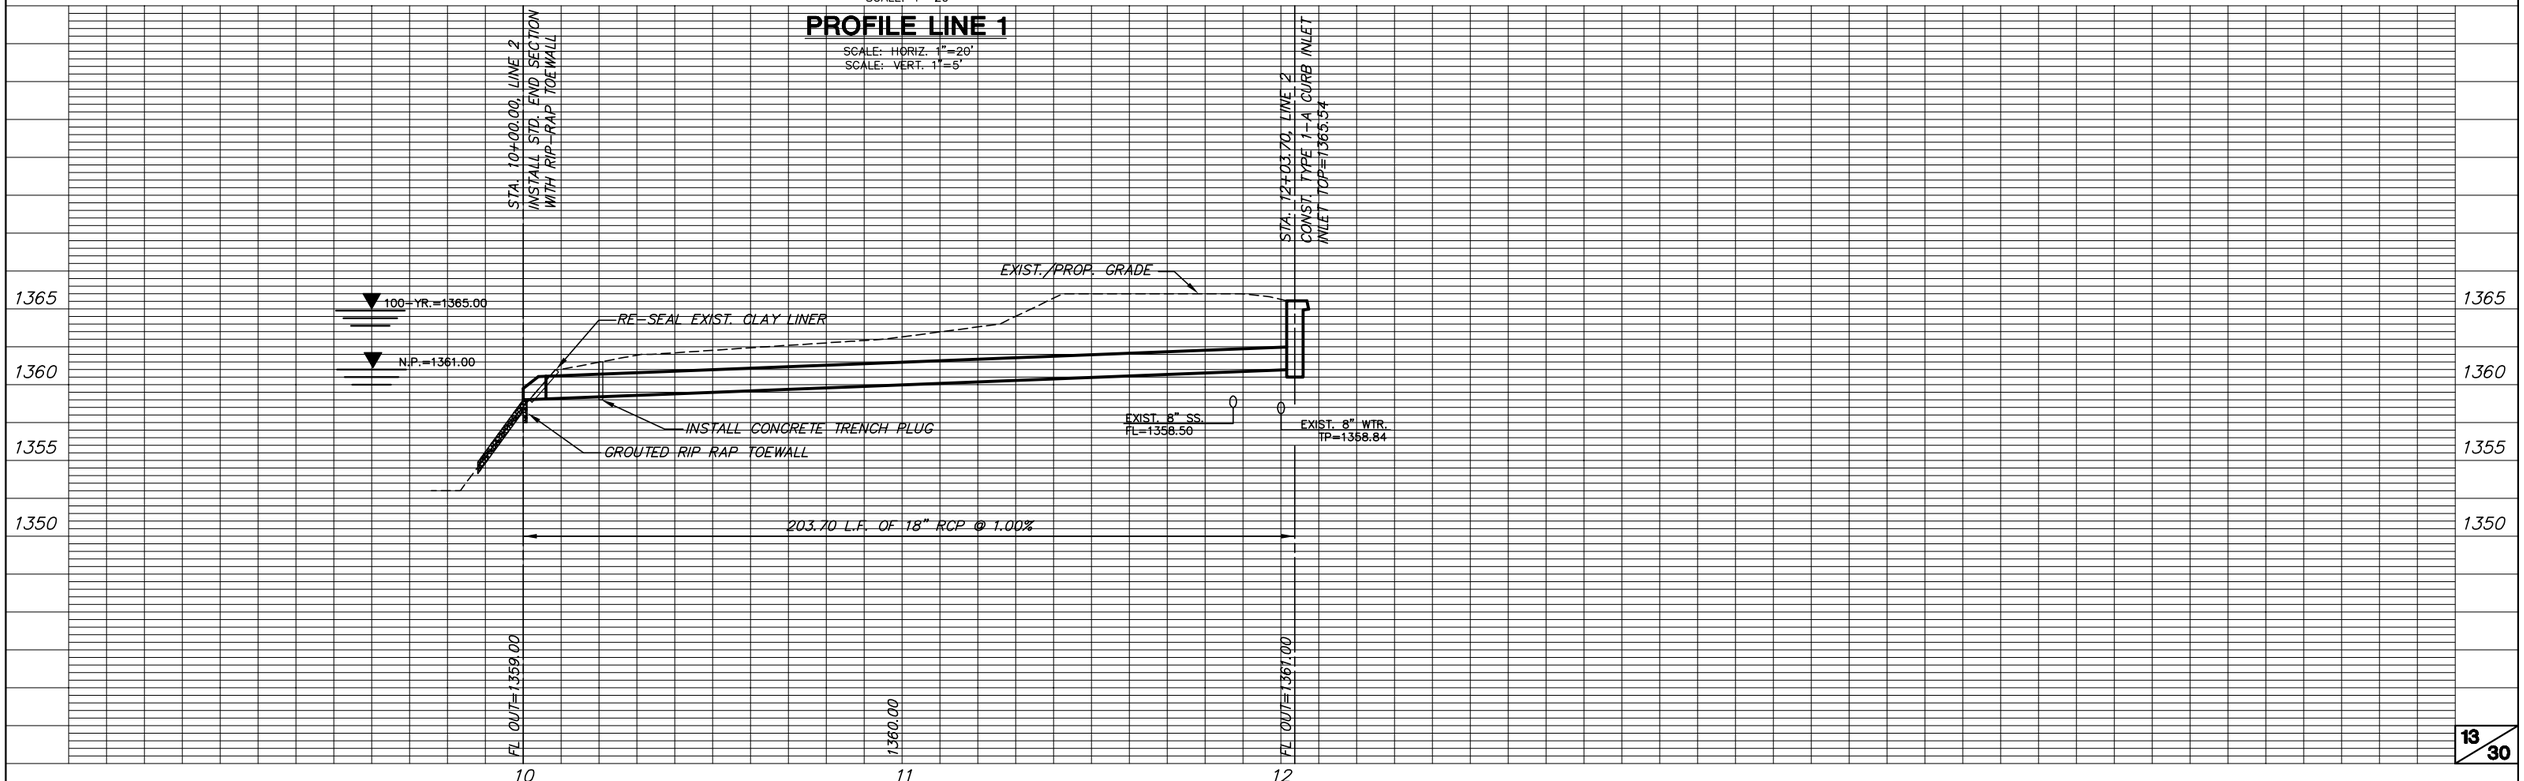

H:\CIVIL\02167\DWG\SWS\PECKHAM(B)\02167_D2.DWG