SCALE:

PLAN: LAT. & LONG. 0 40 80

PROFILE: HORIZ. SAME AS ABOVE

VERT. 0 5

PEC

5000 – SEE SHEET NO. 3 FOR WATERLINE COORDINATES (TYP.)

PLAN | CHECKED | CHECKED | BY | DATE

PROFILE | CHECKED | CHECKED | BY | DATE

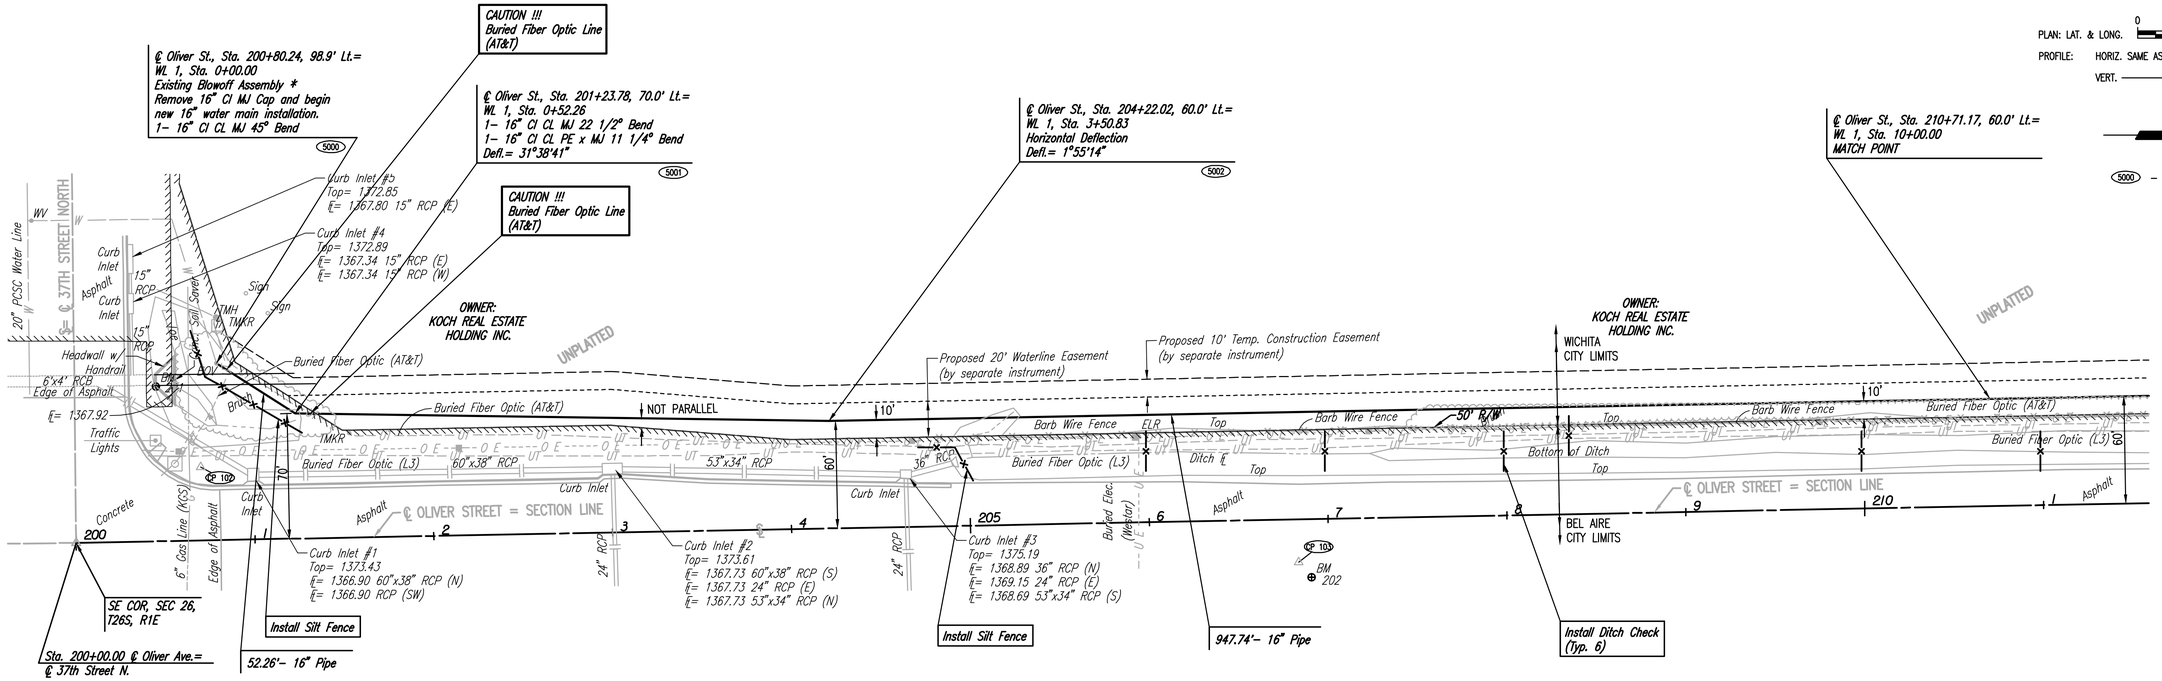

* PRIOR TO BEGINNING CONSTRUCTION, THE CONTRACTOR SHALL EXCAVATE THE EXISTING 16" WATERLINE AT STATION 0+00.00 TO VERIFY PIPE SIZE, TYPE, FITTINGS, AND HORIZONTAL AND VERTICAL LOCATION. THE CONTRACTOR SHALL REPORT HIS FINDINGS TO THE ENGINEER SO THAT ANY NECESSARY PLAN MODIFICATIONS CAN BE MADE. ANY ADDITIONAL LABOR OR MATERIALS NECESSARY TO COMPLETE THE CONNECTION SHALL BE CONSIDERED SUBSIDIARY TO THE PROJECT.

Unless noted otherwise, elevations shown are top of pipe

WATERLINE NO. 1

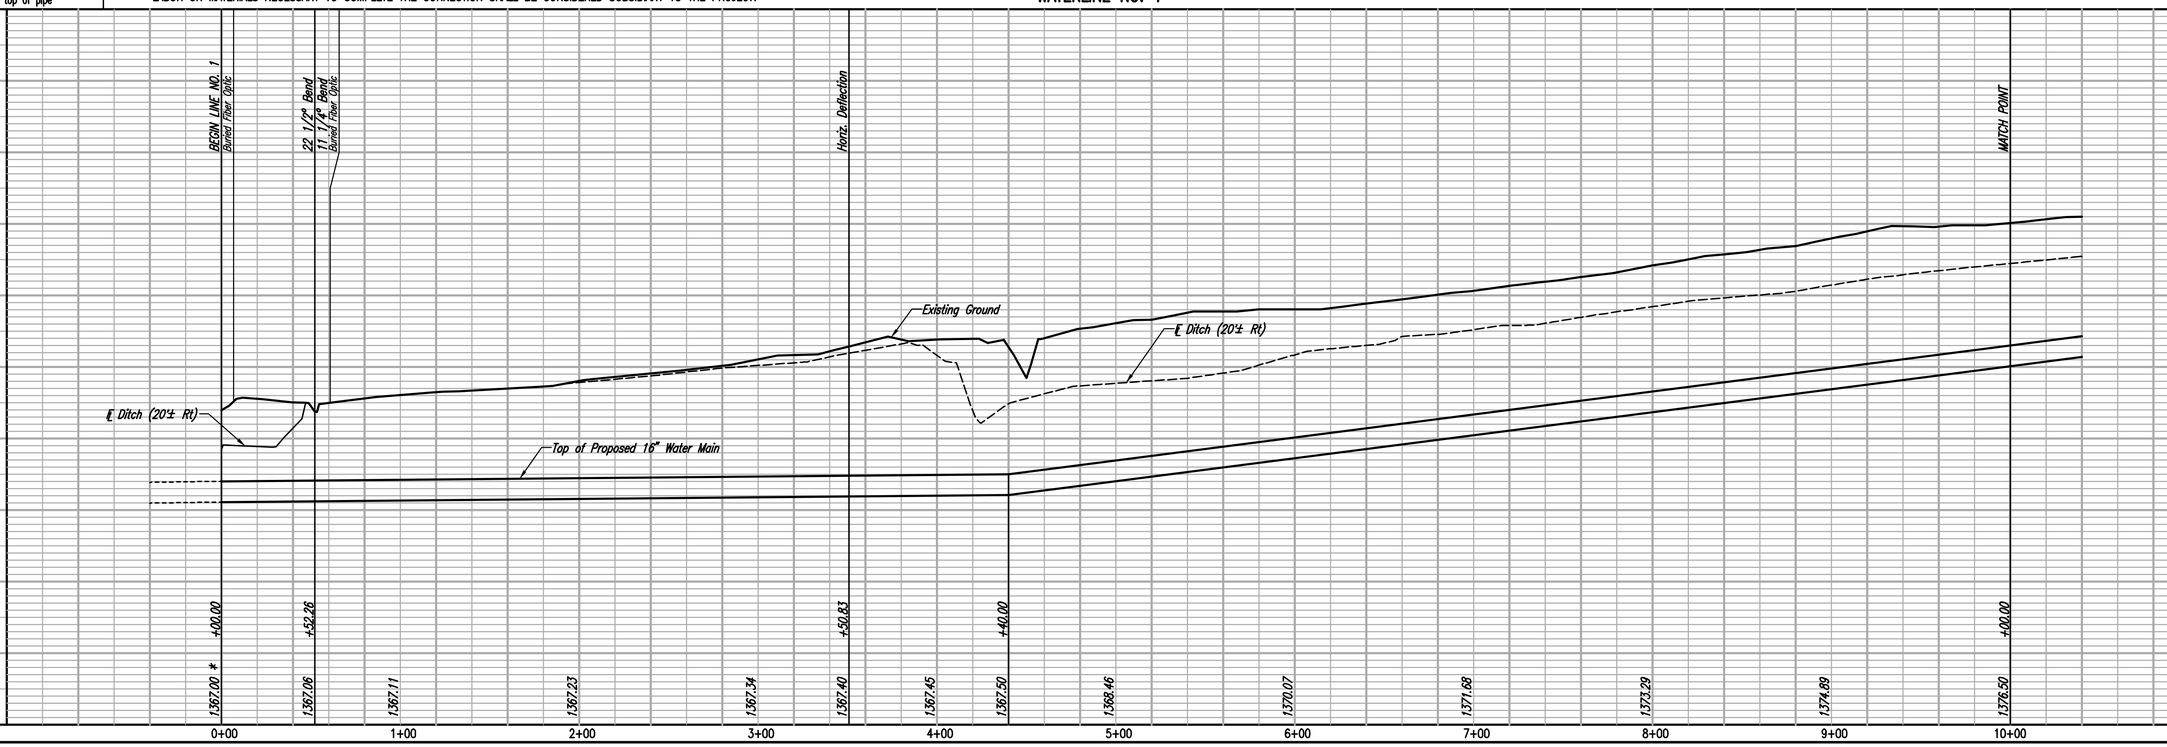

MICHAEL D. KELSEY LICENSED 13944 02/11/2015 KANSAS PROFESSIONAL ENGINEER

OLIVER STREET WATER MAIN EXTENSION
(OLIVER STREET BETWEEN 37TH STREET NORTH AND WILLOW POINT)

WATERLINE NO. 1

GARY JANZEN, P.E. – CITY ENGINEER
CITY OF WICHITA PROJECT NO. 448-90608

PEC
PROFESSIONAL ENGINEERING CONSULTANTS, P.A.
303 SOUTH TOPEKA WICHITA, KS 67202
316-262-2691 www.pec1.com

Job No. 35–13649–0042
Date OCTOBER 2013
Designed By CSB, SAD
Drawn By CSL, JAN

Sheet 6 of 11

Saved: 02–11–2015 8:43:42 AM by CSL
Print: 02–11–2015 11:05:06 AM by CSL
C:\2013\13649\000\13649–000–D06–WL NO 1