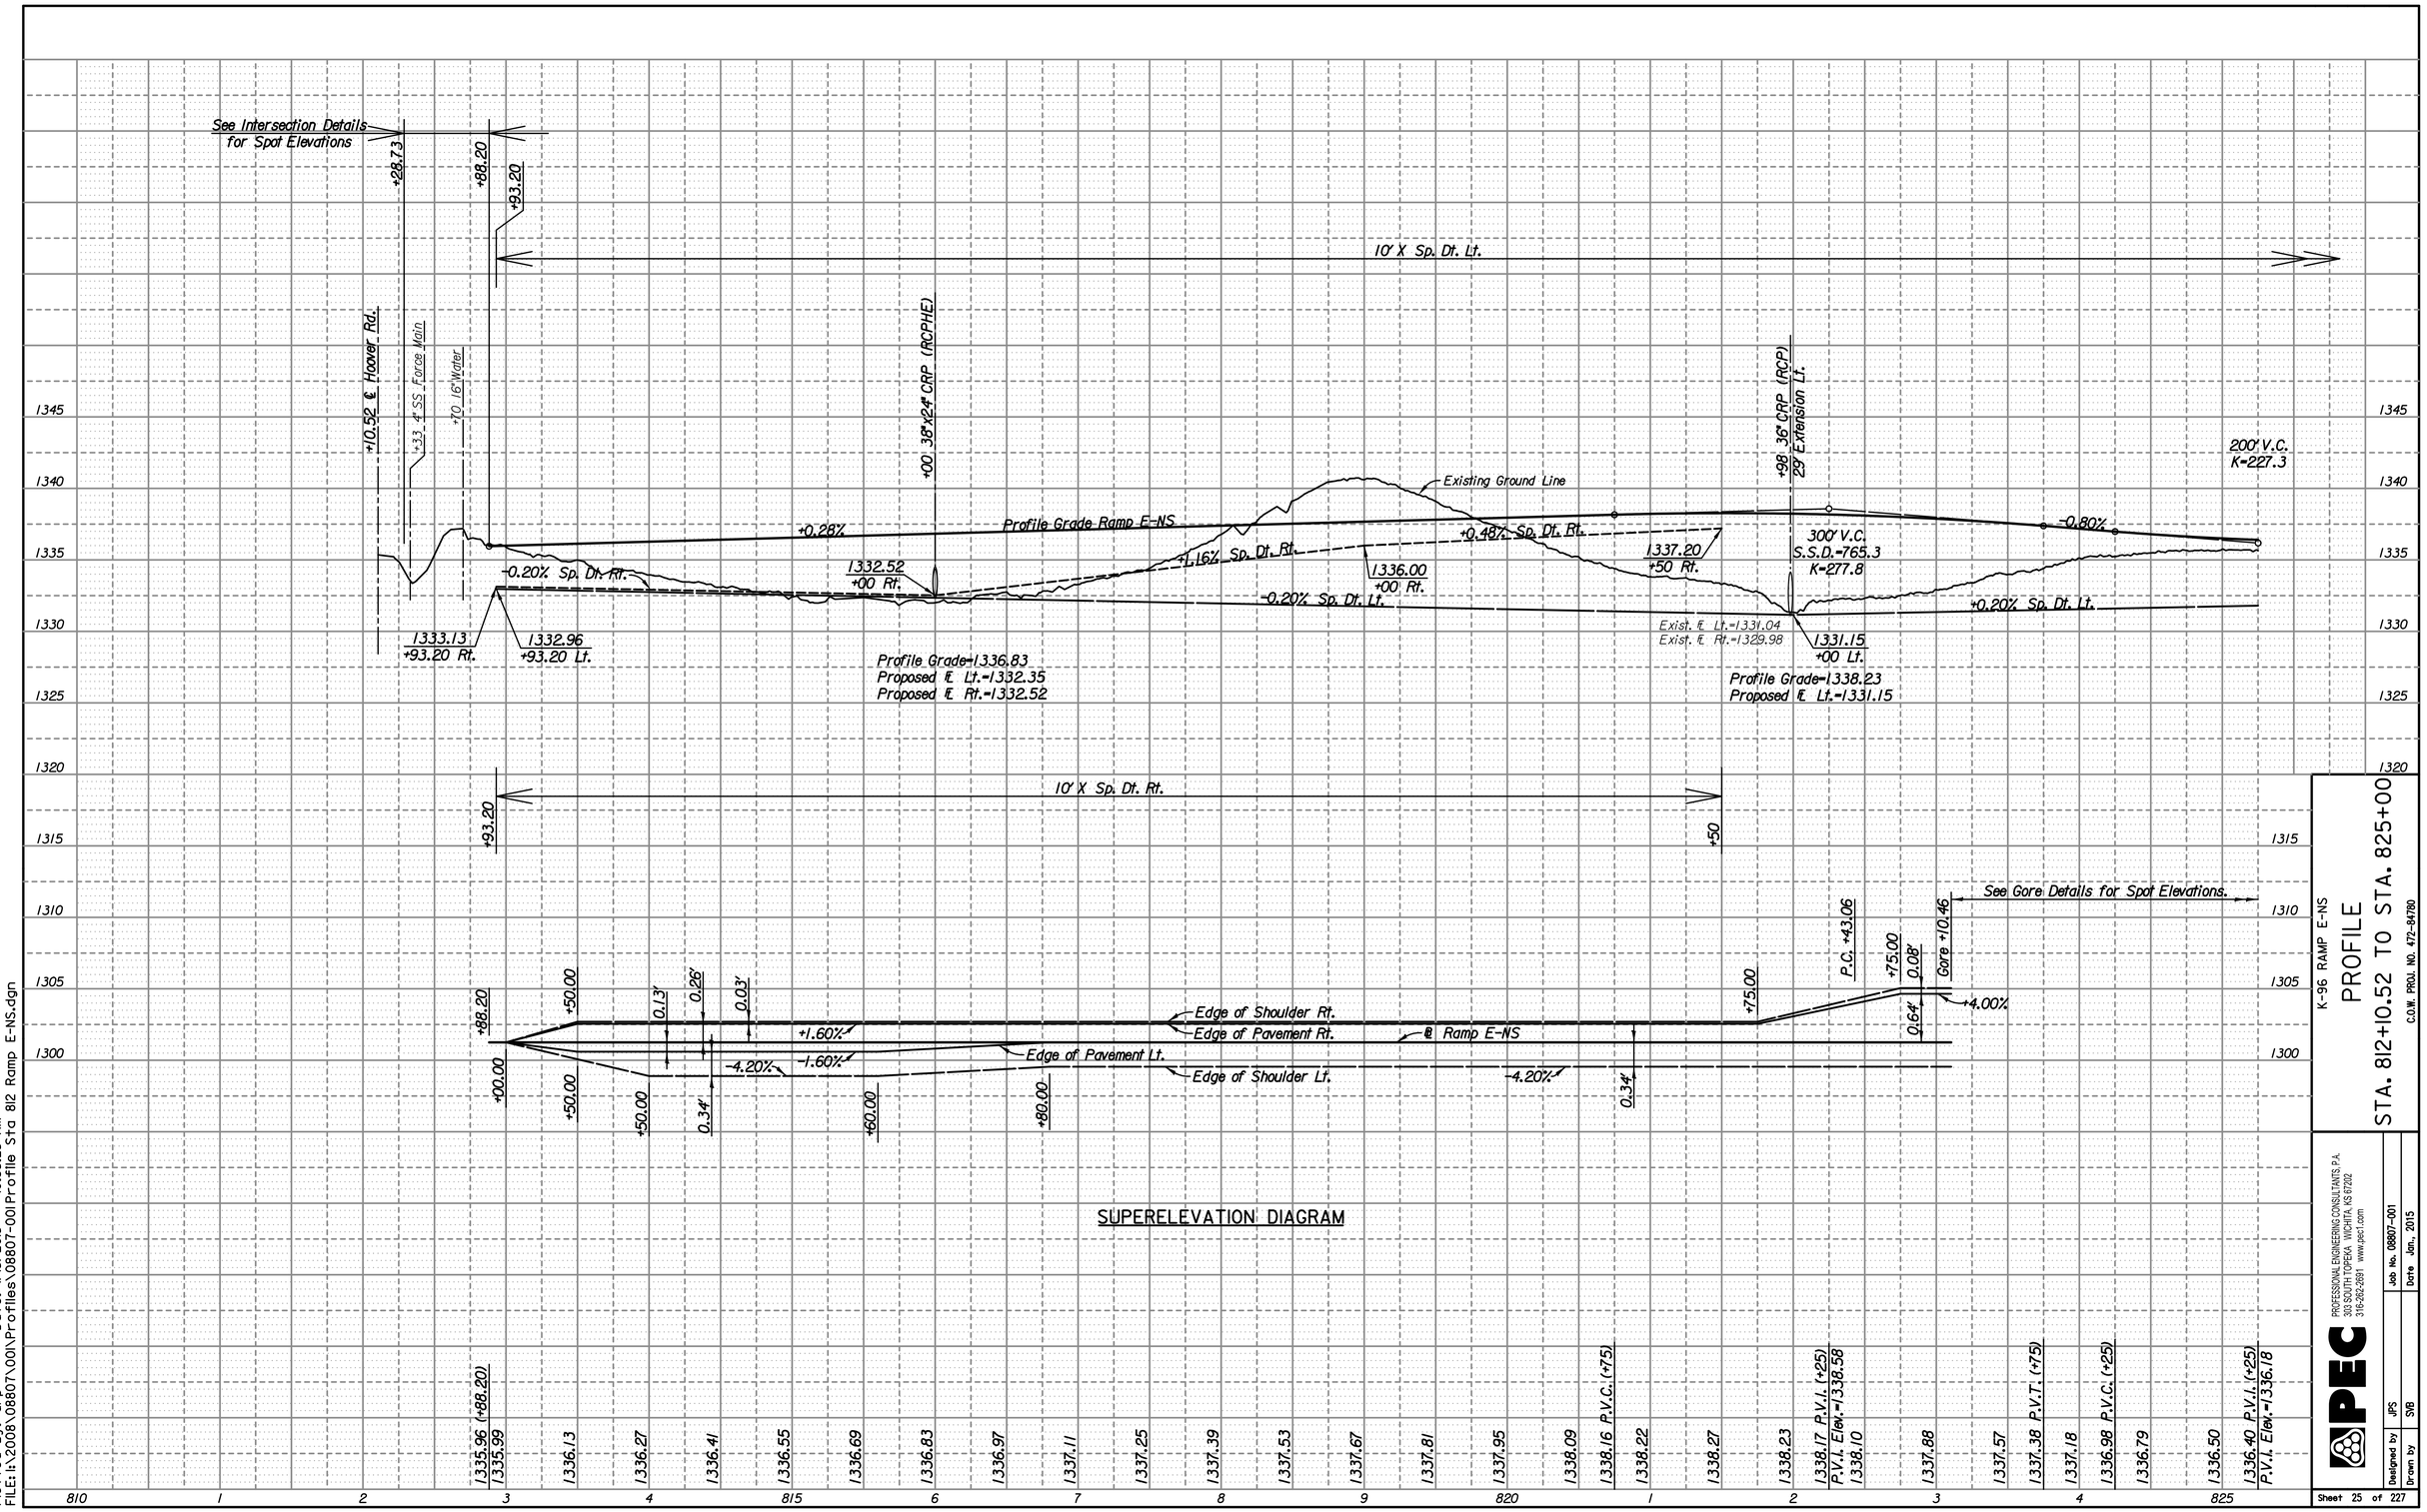

SUPERELEVATION DIAGRAM

K-96 RAMP E-NS

PROFILE

STA. 812+10.52 TO STA. 825+00

C.O.M. PROJ. NO. 472-84780

PROFESSIONAL ENGINEERING CONSULTANTS, P.A.
303 SOUTH TOPEKA WICHITA, KS 67202
316-262-2691 www.pec1.com

Job No. 08807-001	
Date Jan., 2015	
Designed by JPS	
Drawn by SNB	

Sheet 25 of 227

Plotted By: drp Date: 1/15/2015 10:35:25 AM
FILE: i:\2008\08807\00\Profiles\08807-00 Profile Sta 812 Ramp E-NS.dgn