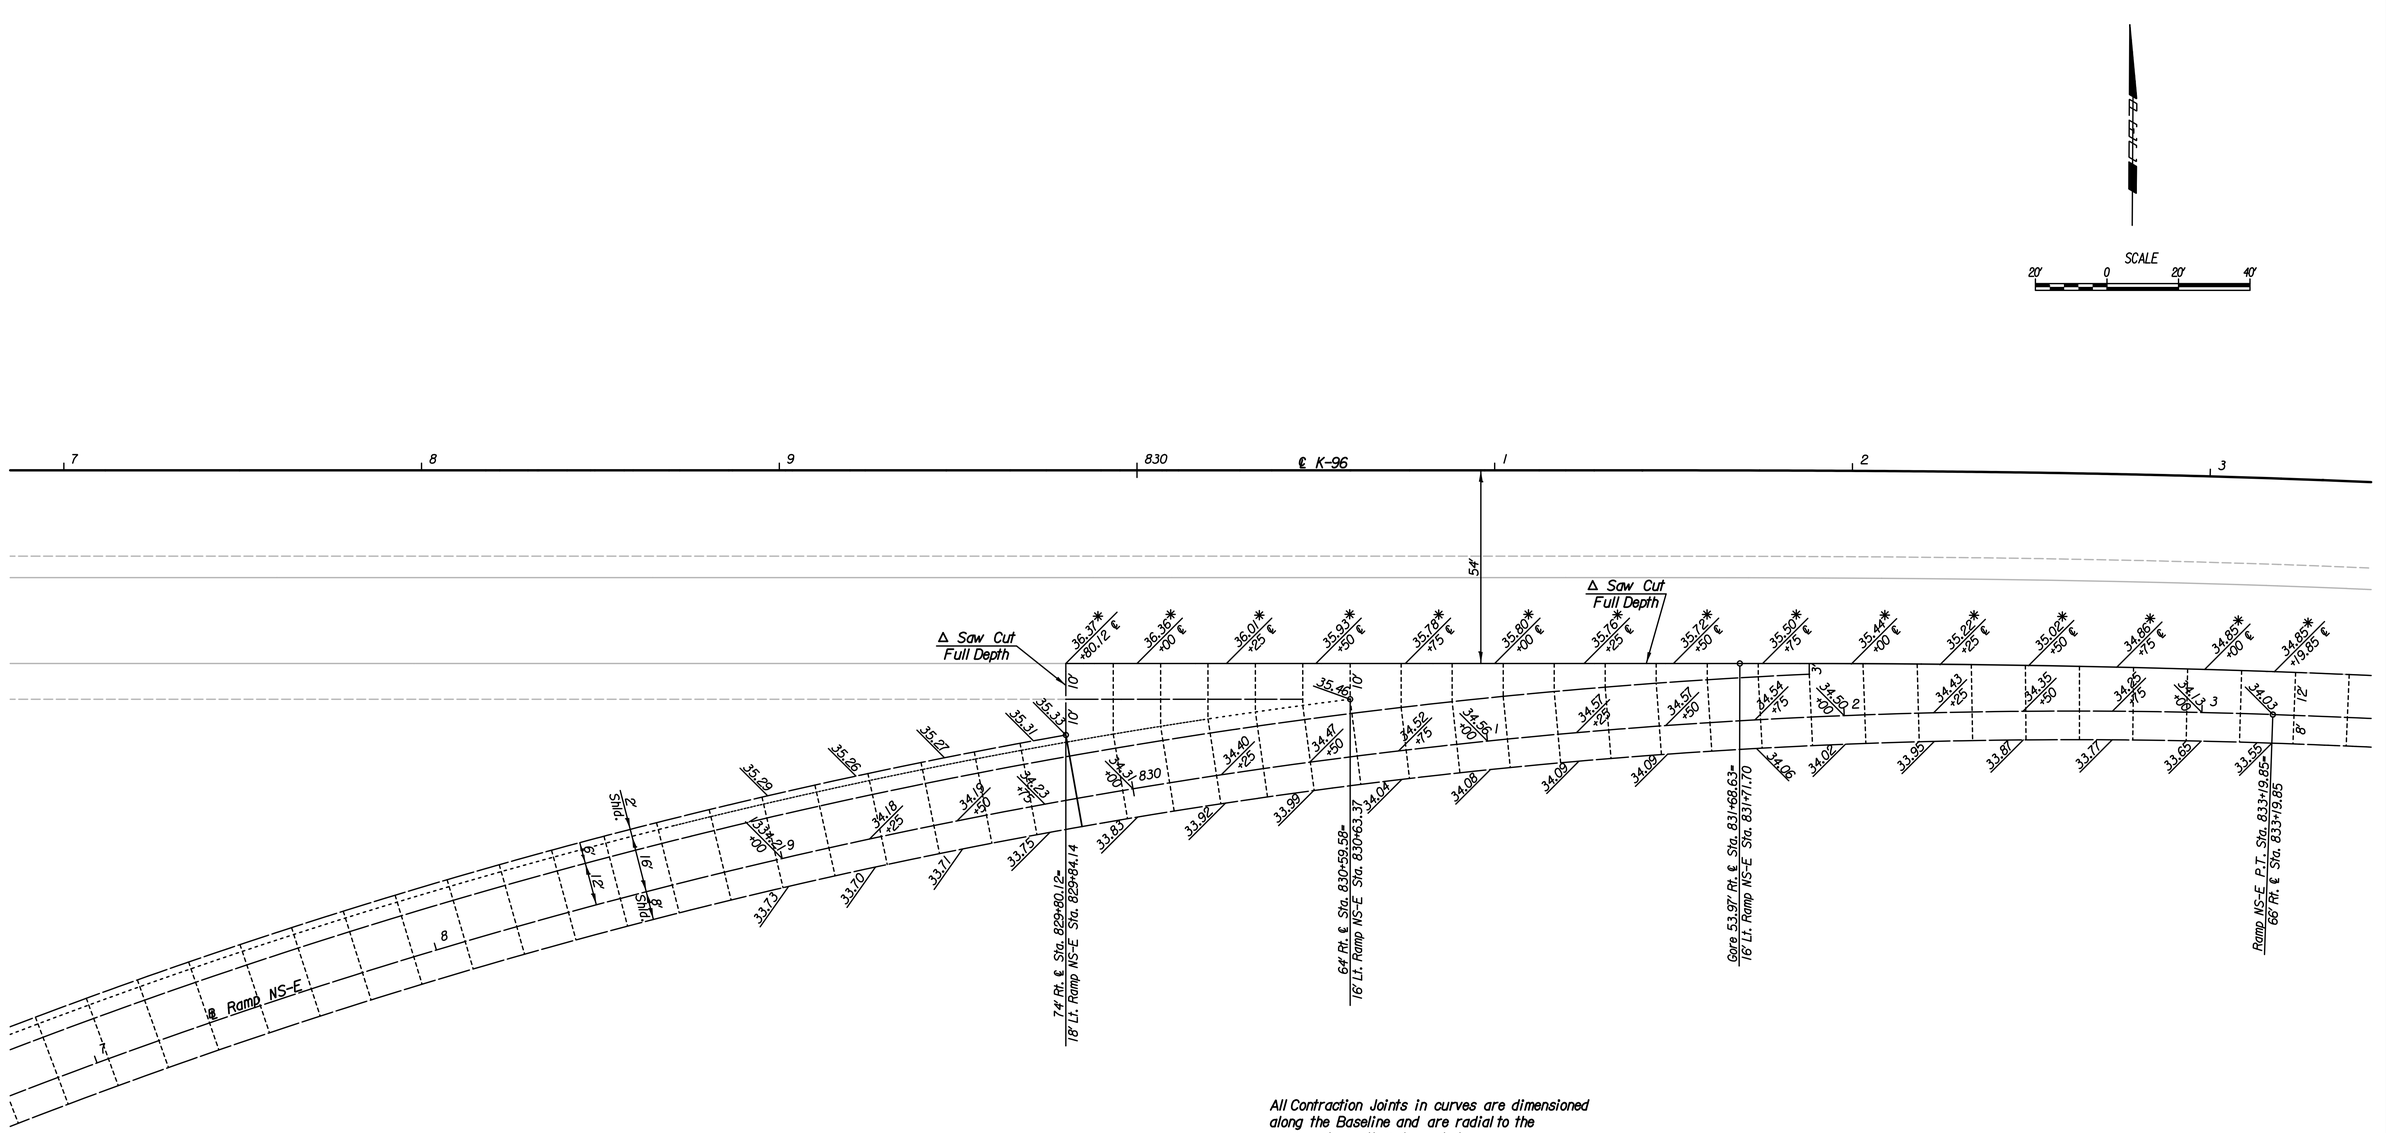

All Contraction Joints in curves are dimensioned along the Baseline and are radial to the curve unless otherwise noted.

LEGEND

- ---------- *Doweled Contraction Joint (Omit Dowels in Shoulders)*
- ——— ——— *Longitudinal Joint*
- ---------- *Theoretical Edge of Pavement (No Joint)*
- ——————— *Expansion Joint*
- Δ *Remove Existing Shoulder Pavement. Drill & Epoxy Grout #5 x 30" Tie Bars @ 2'-6" Centers into Existing Pavement.*

No.	Revision	By	Date

K-96 AND HOOVER ROAD

GORE DETAIL
K-96 RAMP NS-E

GARY JANZEN, P.E.–CITY ENGINEER
CITY OF WICHITA PROJECT NO. 472-84780

PROFESSIONAL ENGINEERING CONSULTANTS, P.A.
303 SOUTH TOPEKA WICHITA, KS 67202
316-262-2691 www.pec1.com

Designed by	JPS	Job No.	08807-001
Drawn by	SVB	Date	Jan., 2015

Sht. 41 of 227

Plotted By: drp Date: 1/15/2015 11:32:52 AM
FILE: I:\2008\08807\001\Paving Details\08807-001Ramp NS-E Gore Details.dgn