PROJECT NO.	YEAR	SHEET NO.	TOTAL SHEETS
472-84780	2015	146	227

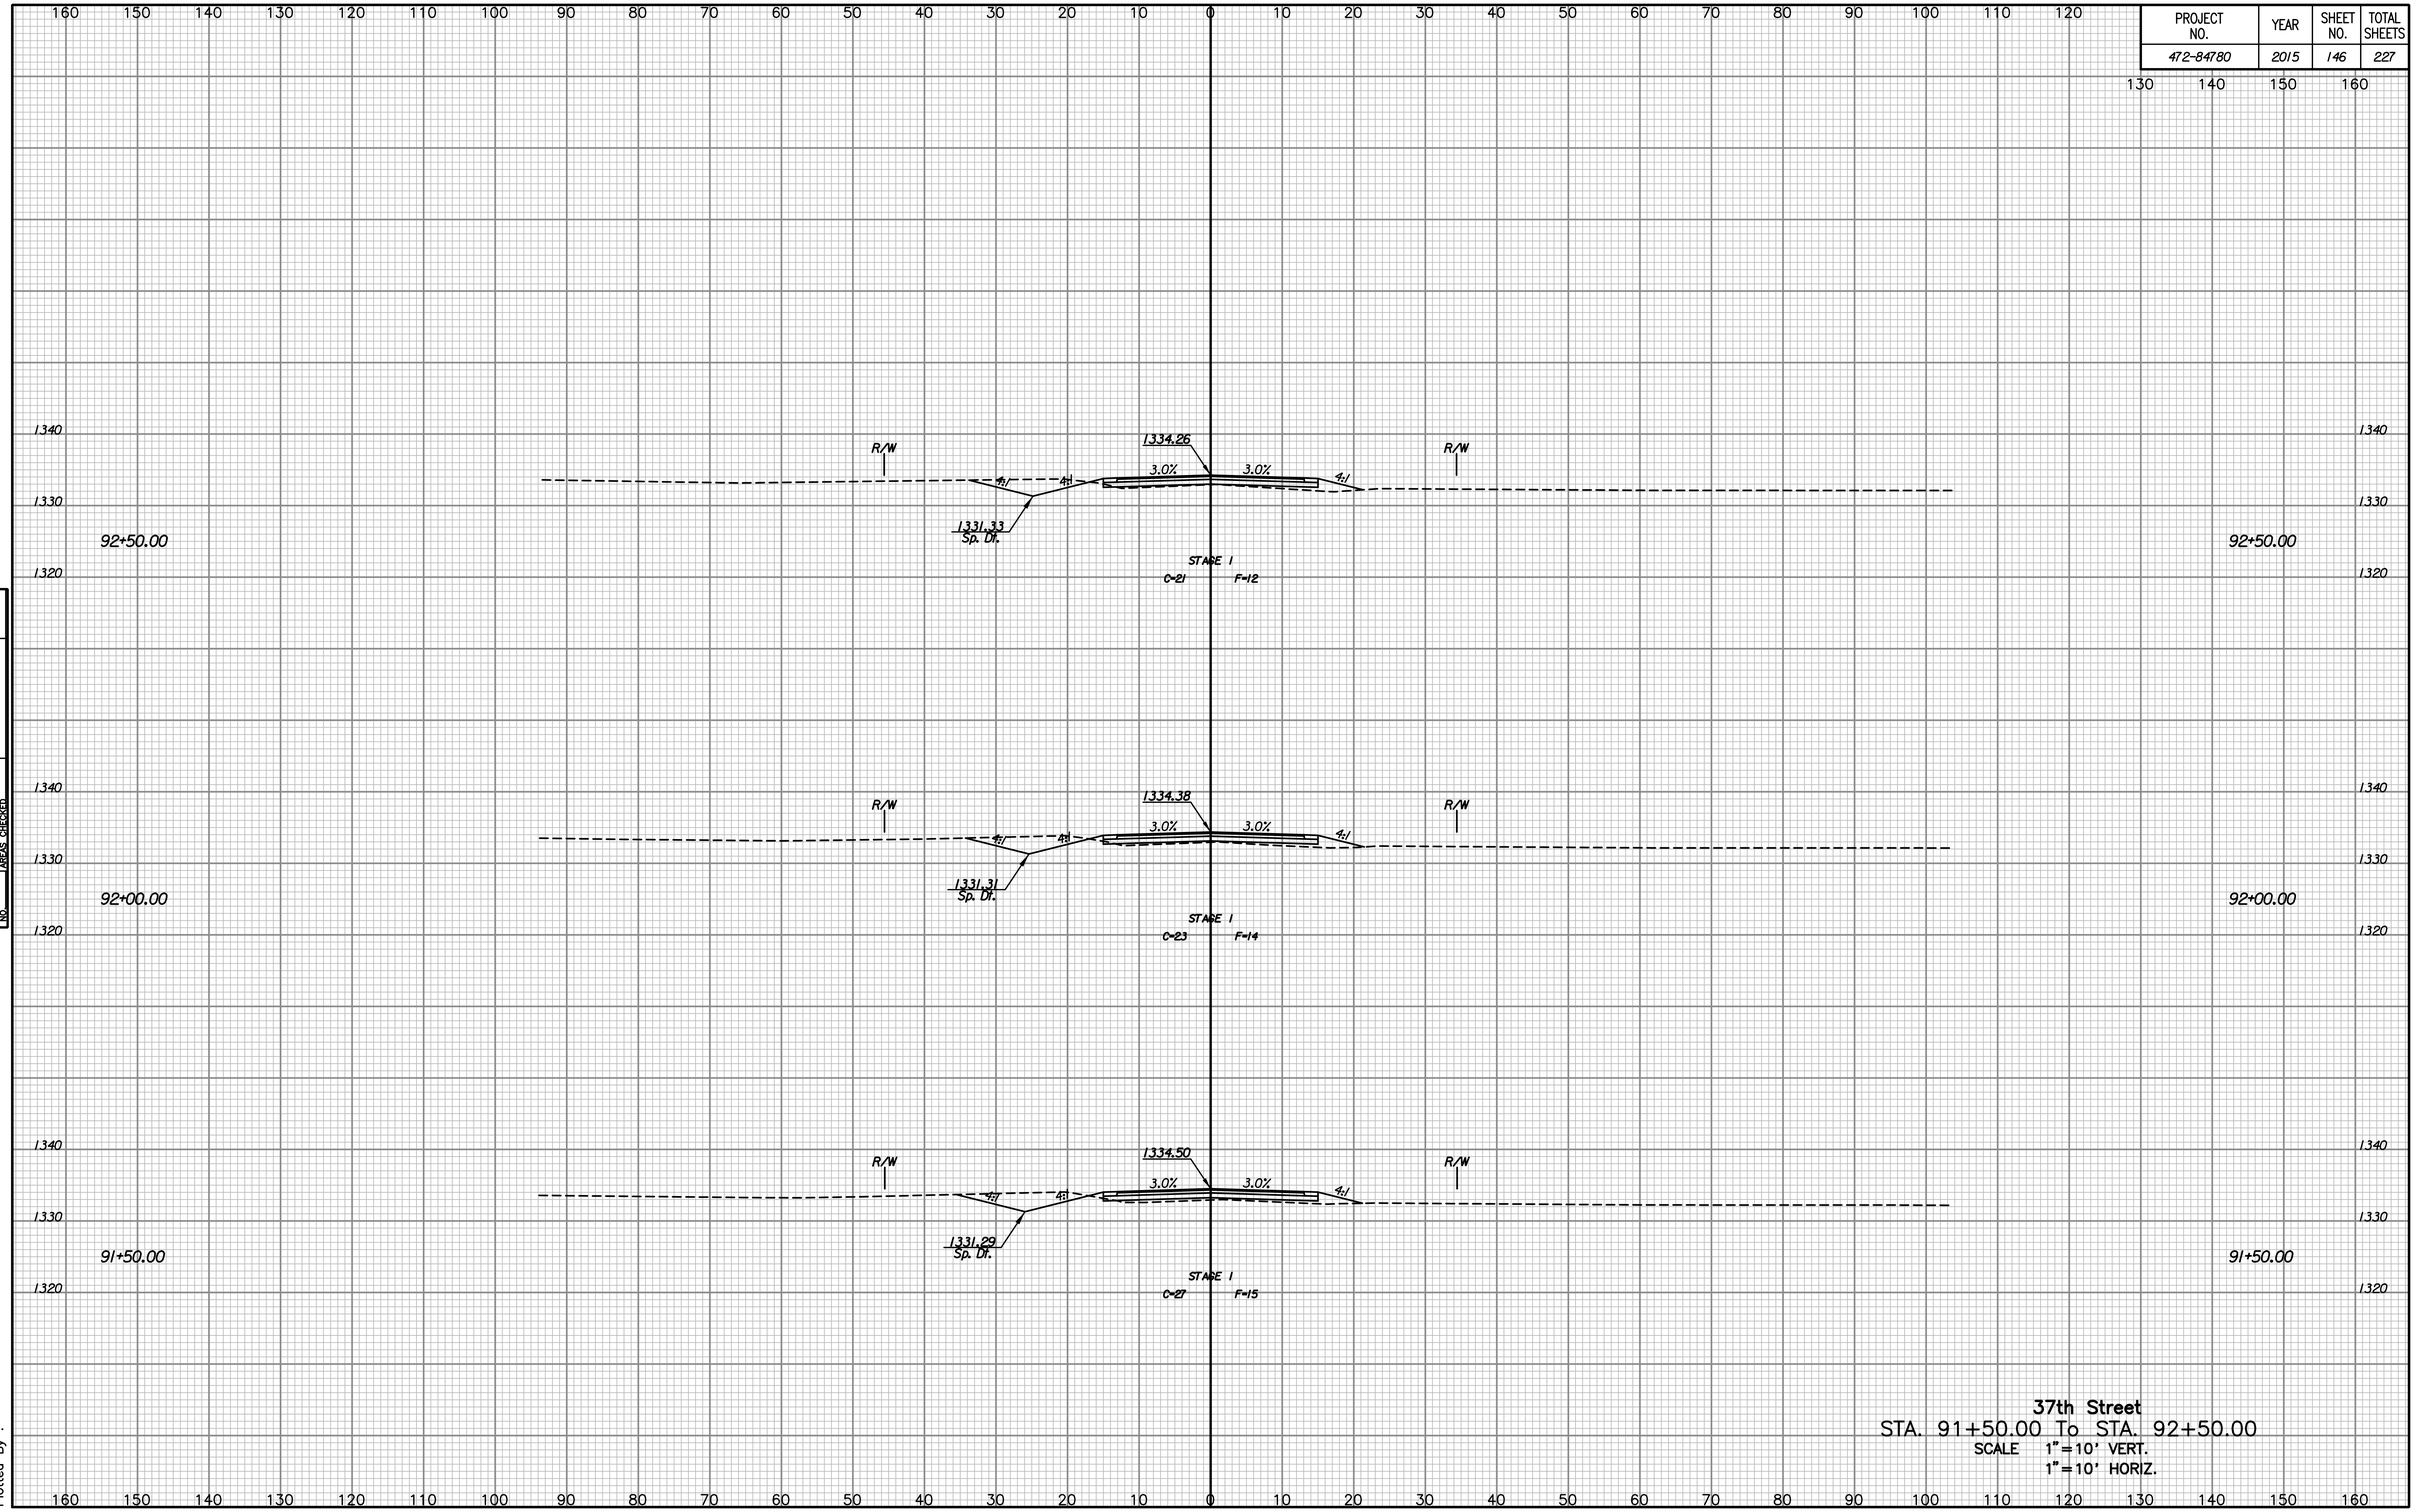

37th Street

STA. 91+50.00 To STA. 92+50.00

SCALE 1"=10' VERT.
1"=10' HORIZ.

NO.	NOTE BOOK	TEMPLATE	AREAS	AREAS CHECKED

Drawn By :
Plotted By :