PROJECT NO.	YEAR	SHEET NO.	TOTAL SHEETS
472-84780	2015	151	227

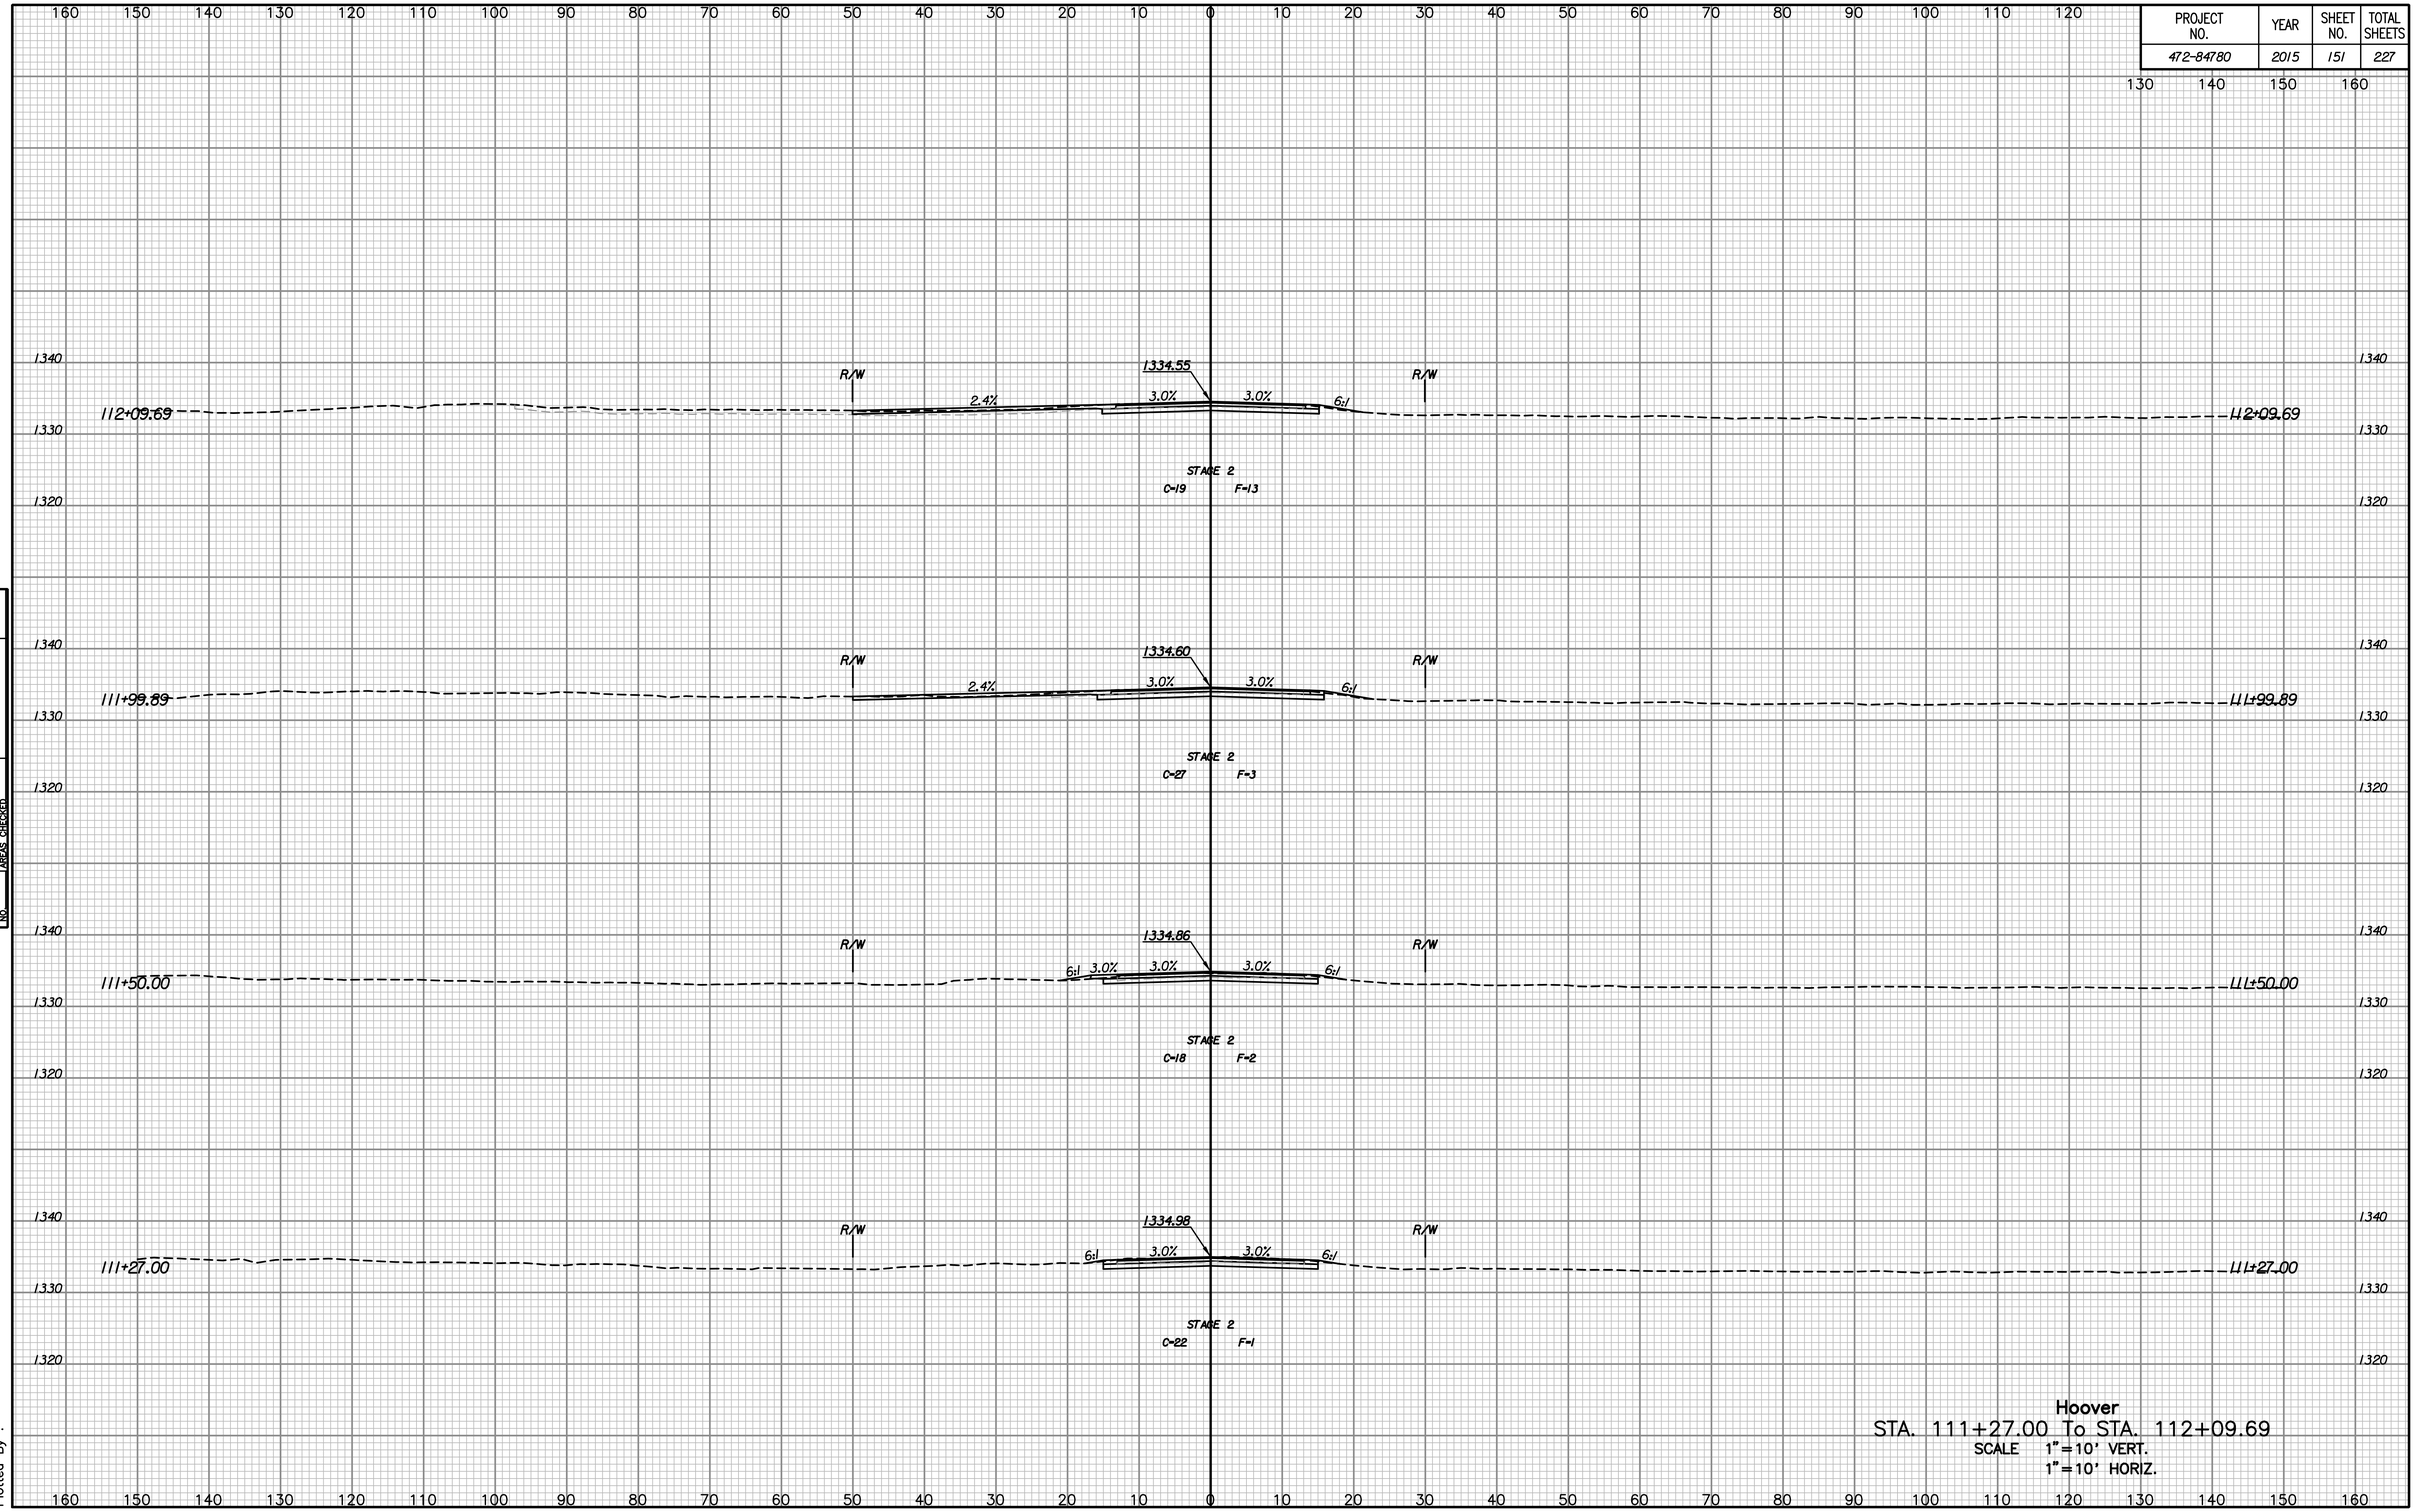

Hoover
STA. 111+27.00 To STA. 112+09.69
SCALE 1"=10' VERT.
1"=10' HORIZ.

NOTE BOOK
TEMPLATE
AREAS
AREAS CHECKED
NO.

Drawn By :
Plotted By :