| PROJECT NO. | YEAR | SHEET NO. | TOTAL SHEETS |
|---|---|---|---|
| 472-84780 | 2015 | 176 | 227 |

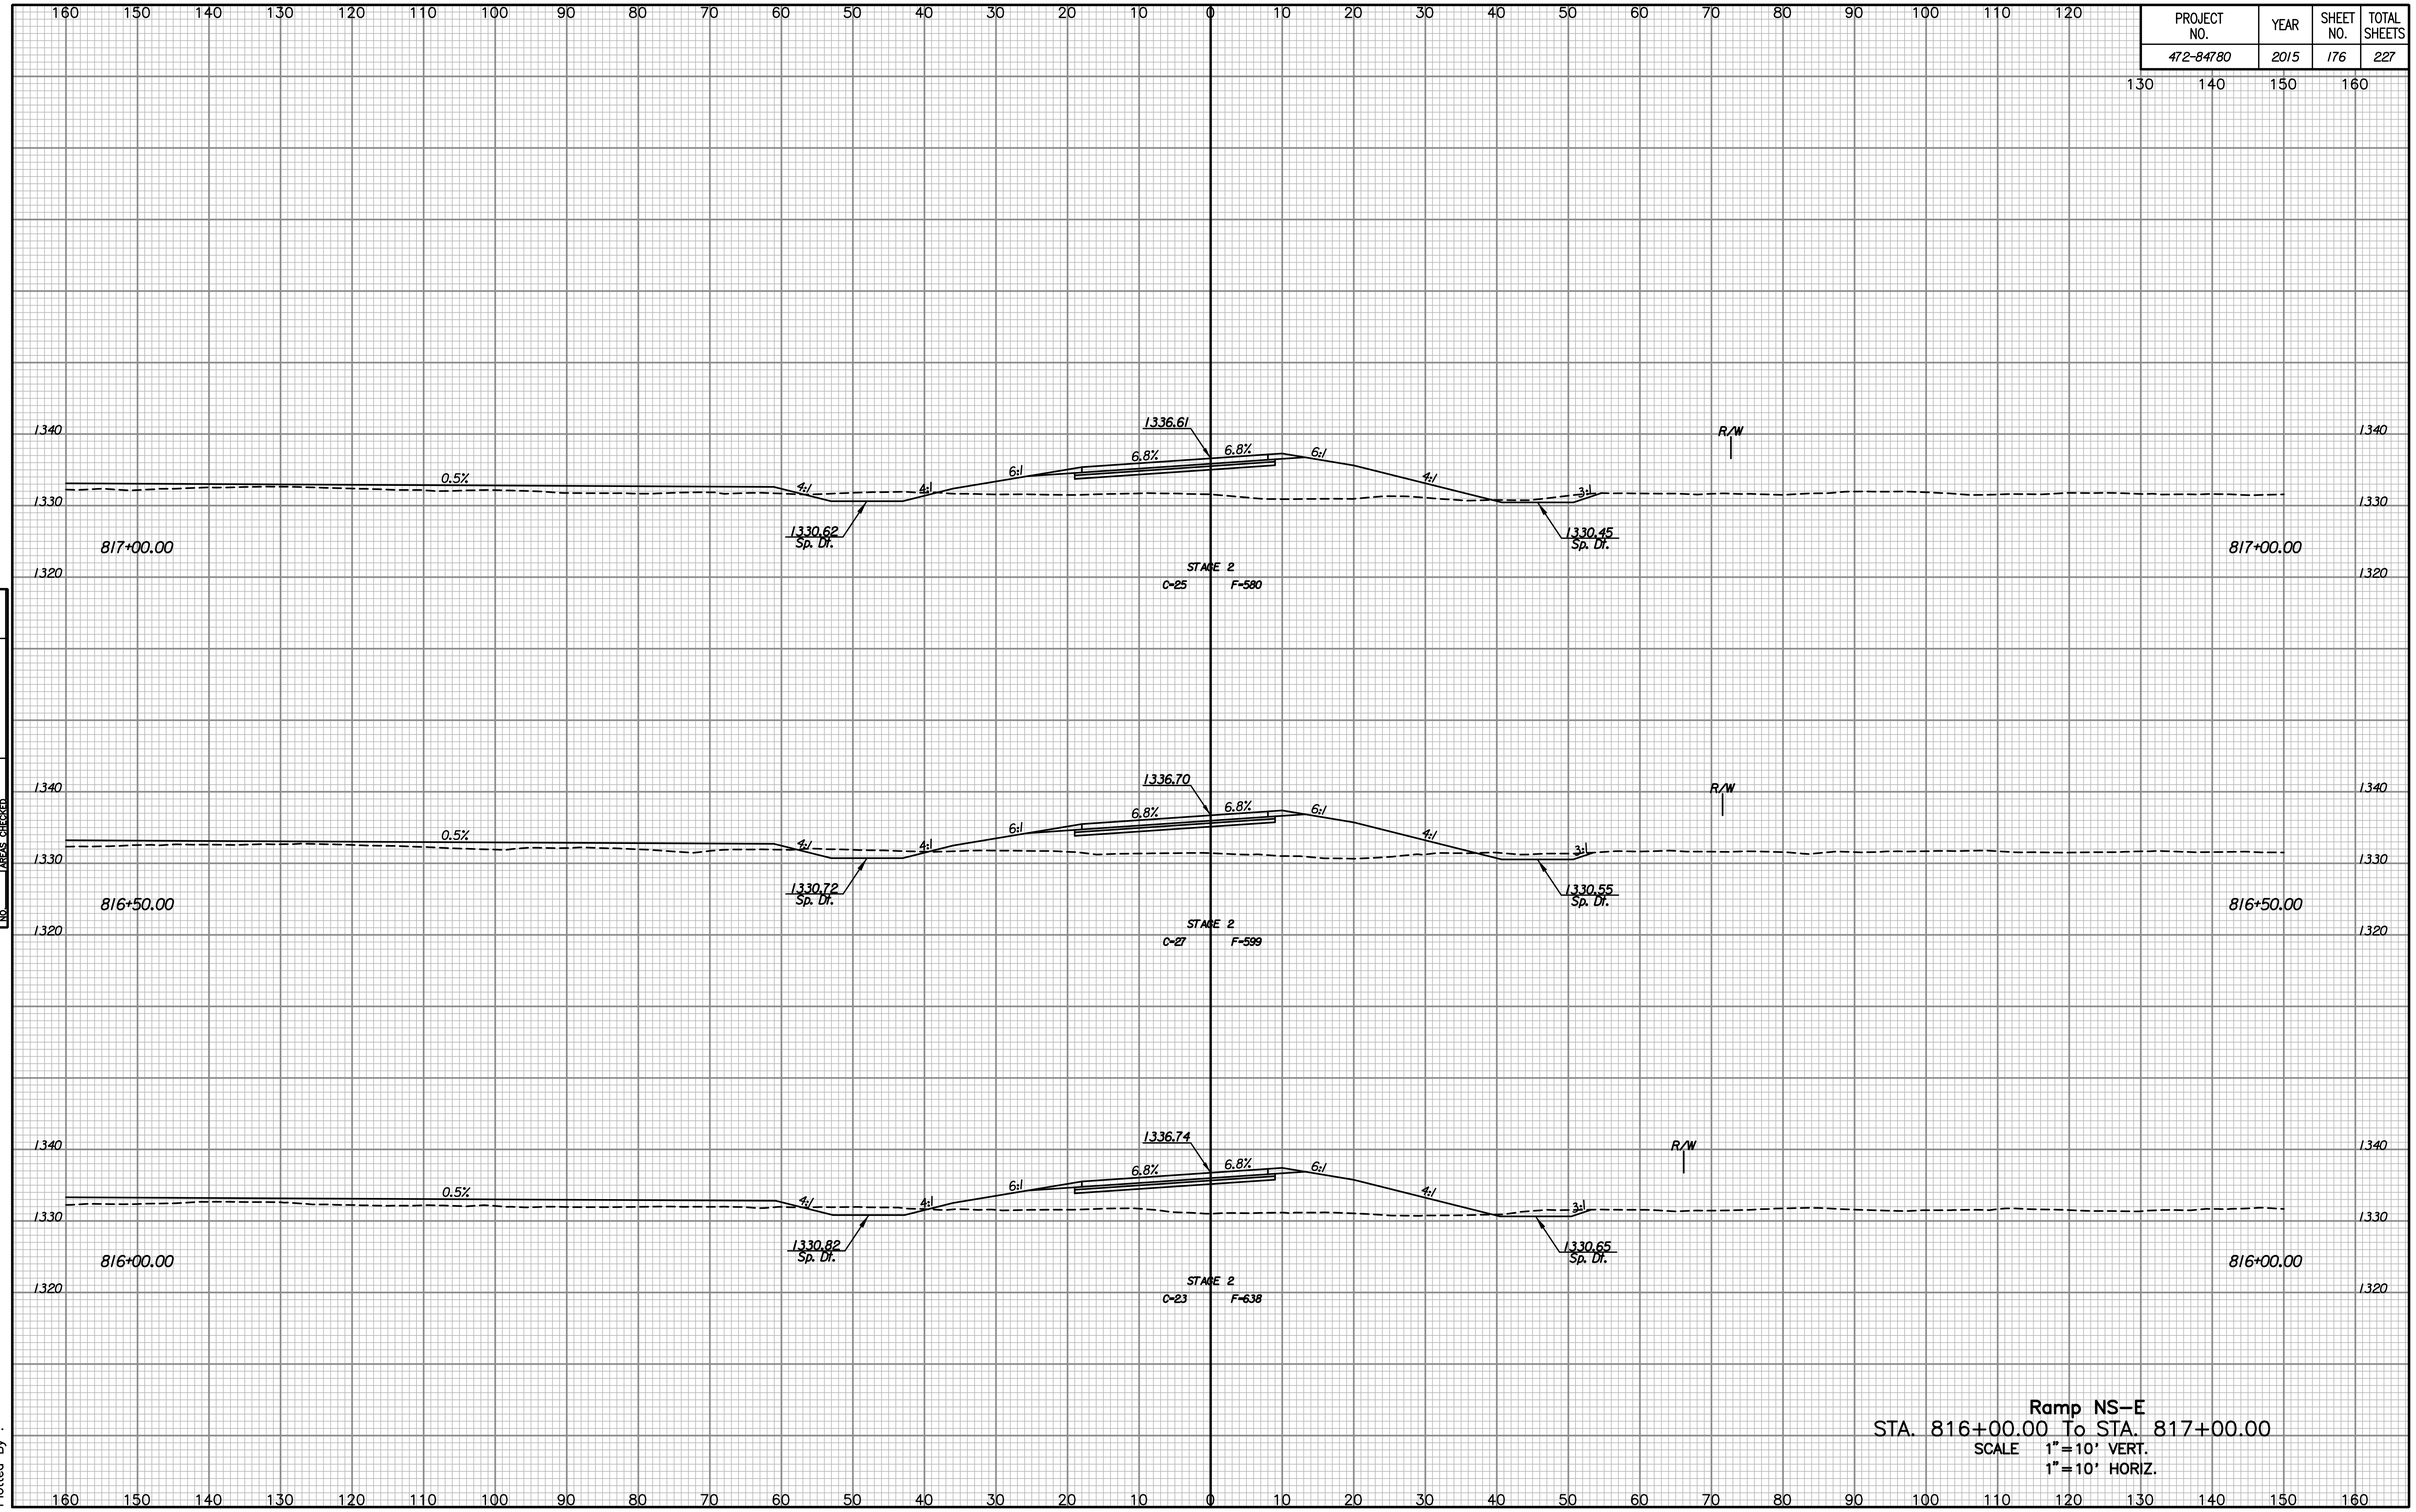


Ramp NS-E

STA. 816+00.00 To STA. 817+00.00

SCALE 1"=10' VERT.
1"=10' HORIZ.

NOTE BOOK NO.
TEMPLATE
AREAS
AREAS CHECKED

Drawn By :
Plotted By :