PROJECT NO.	YEAR	SHEET NO.	TOTAL SHEETS
472-84780	2015	181	227

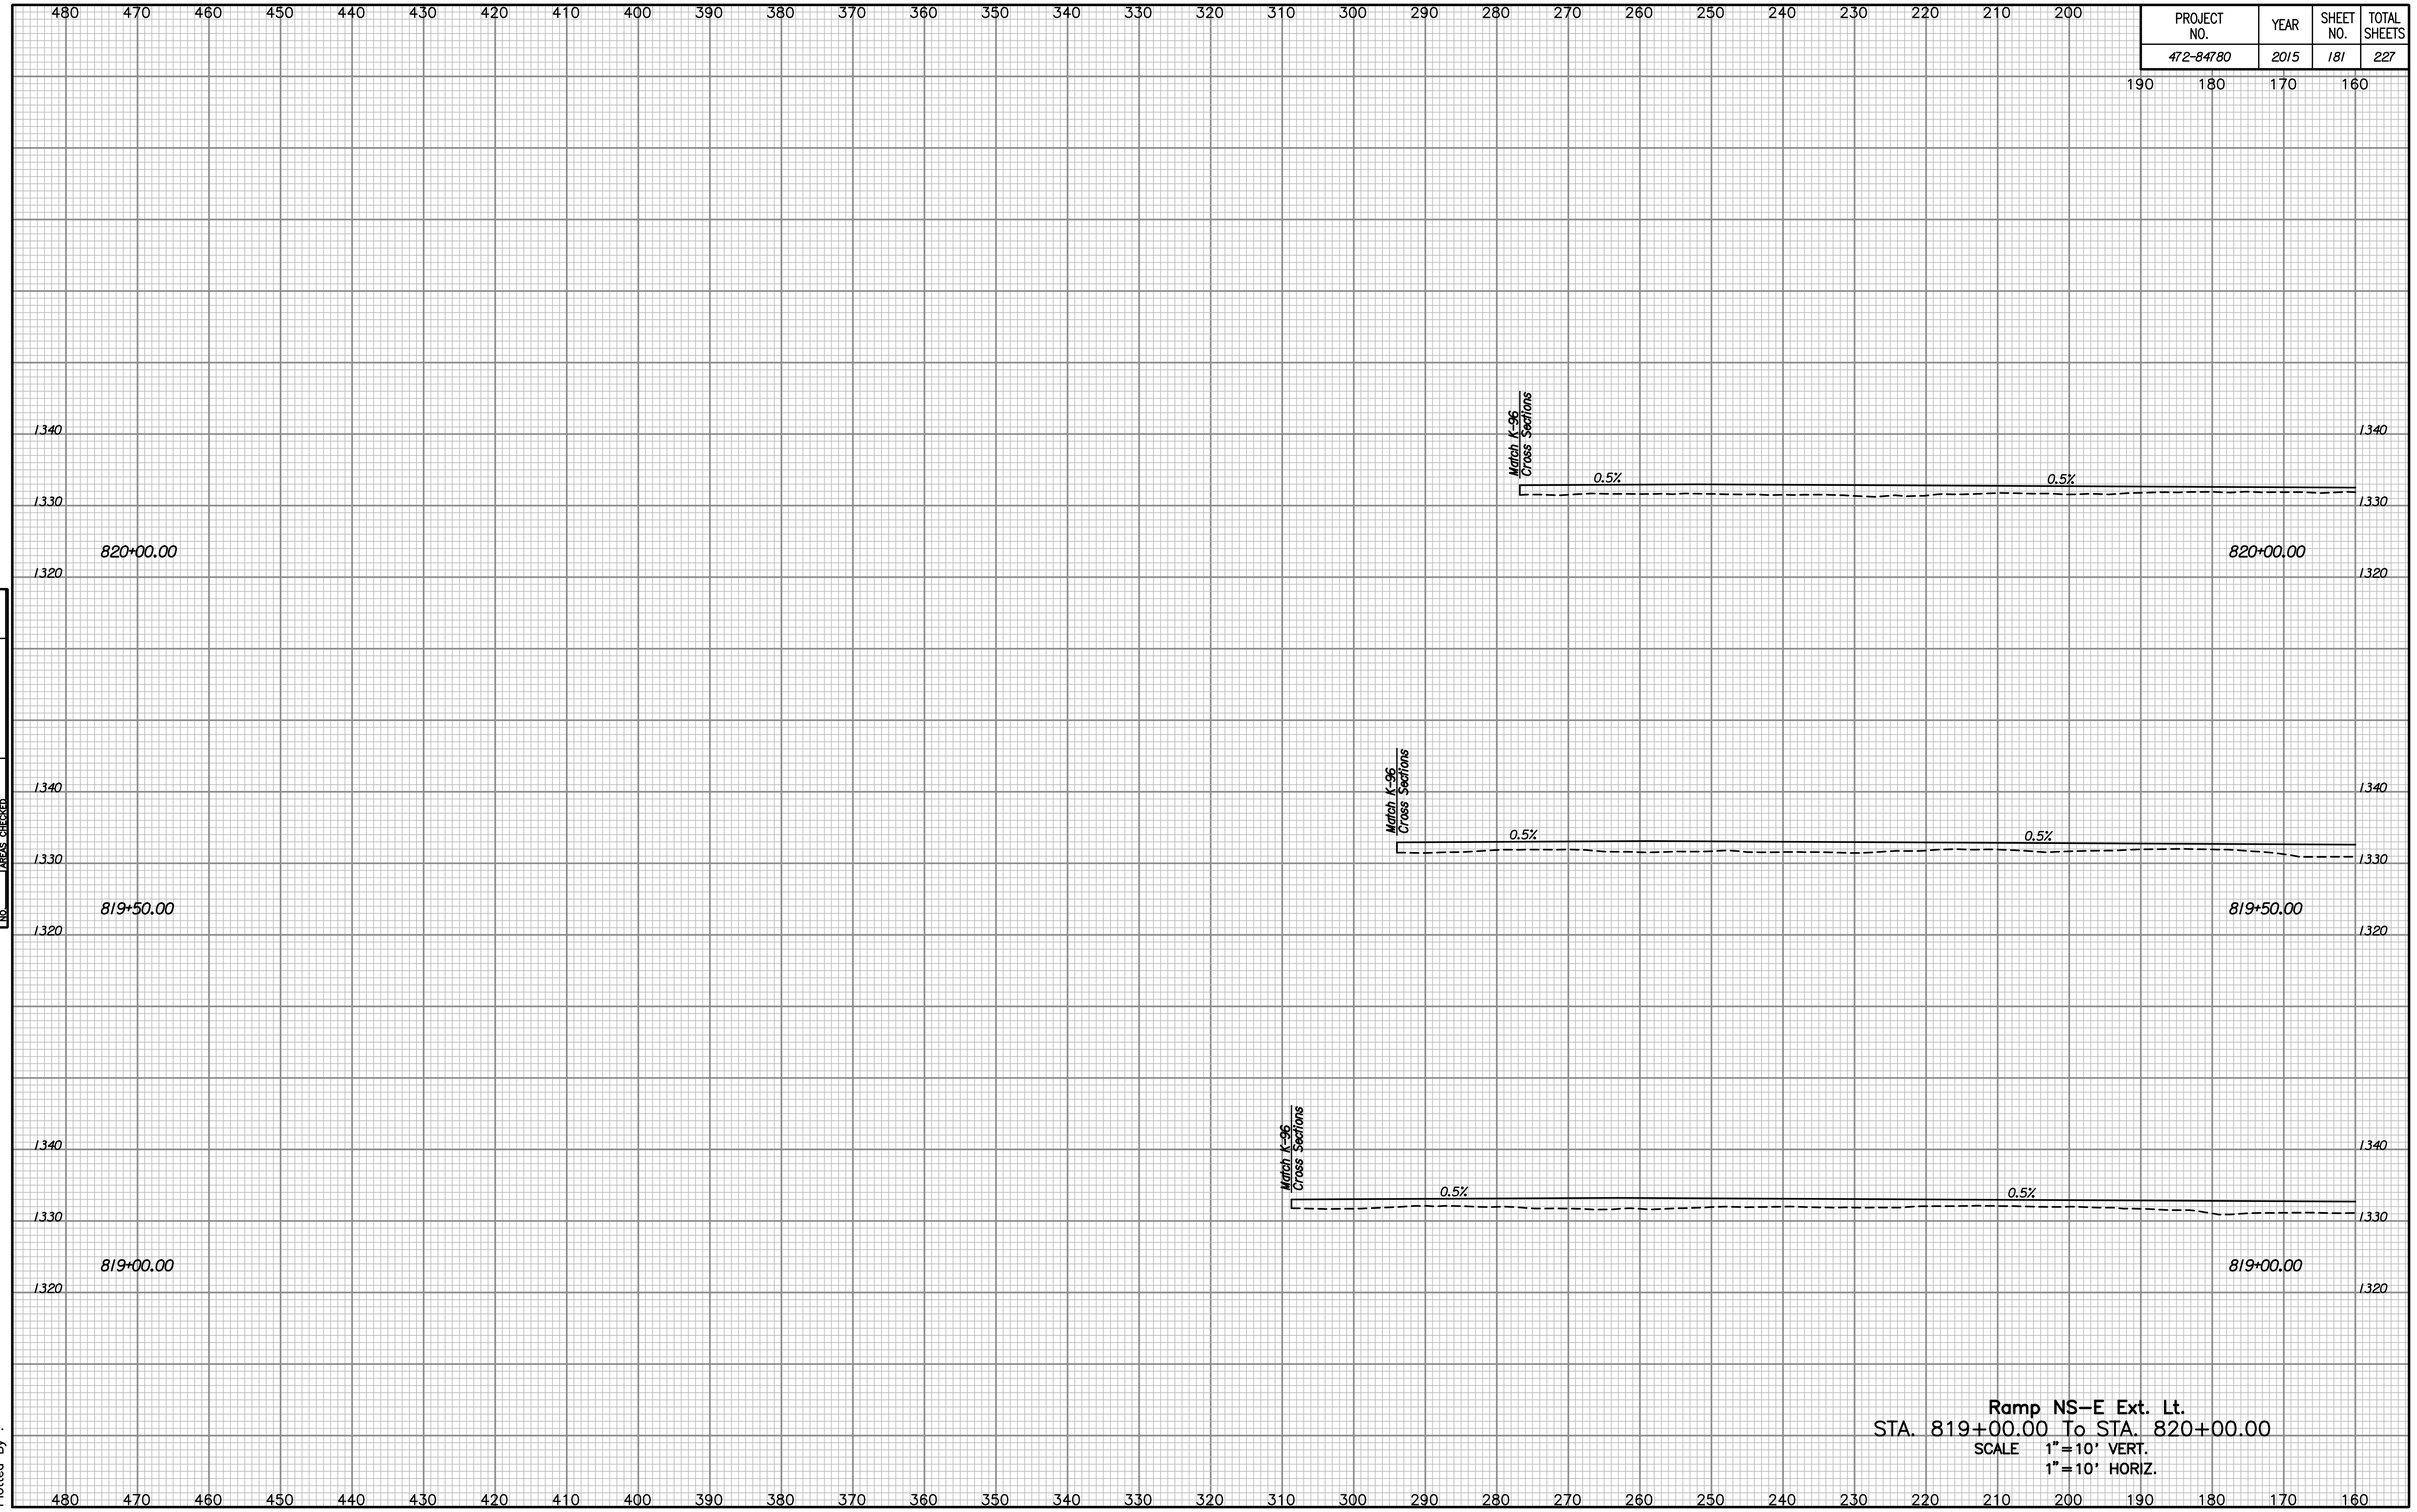

NOTE BOOK
TEMPLATE
AREAS
AREAS CHECKED
NO.

Drawn By :
Plotted By :

Ramp NS-E Ext. Lt.

STA. 819+00.00 To STA. 820+00.00

SCALE 1"=10' VERT.
1"=10' HORIZ.