PROJECT NO.	YEAR	SHEET NO.	TOTAL SHEETS
472-84780	2015	185	227

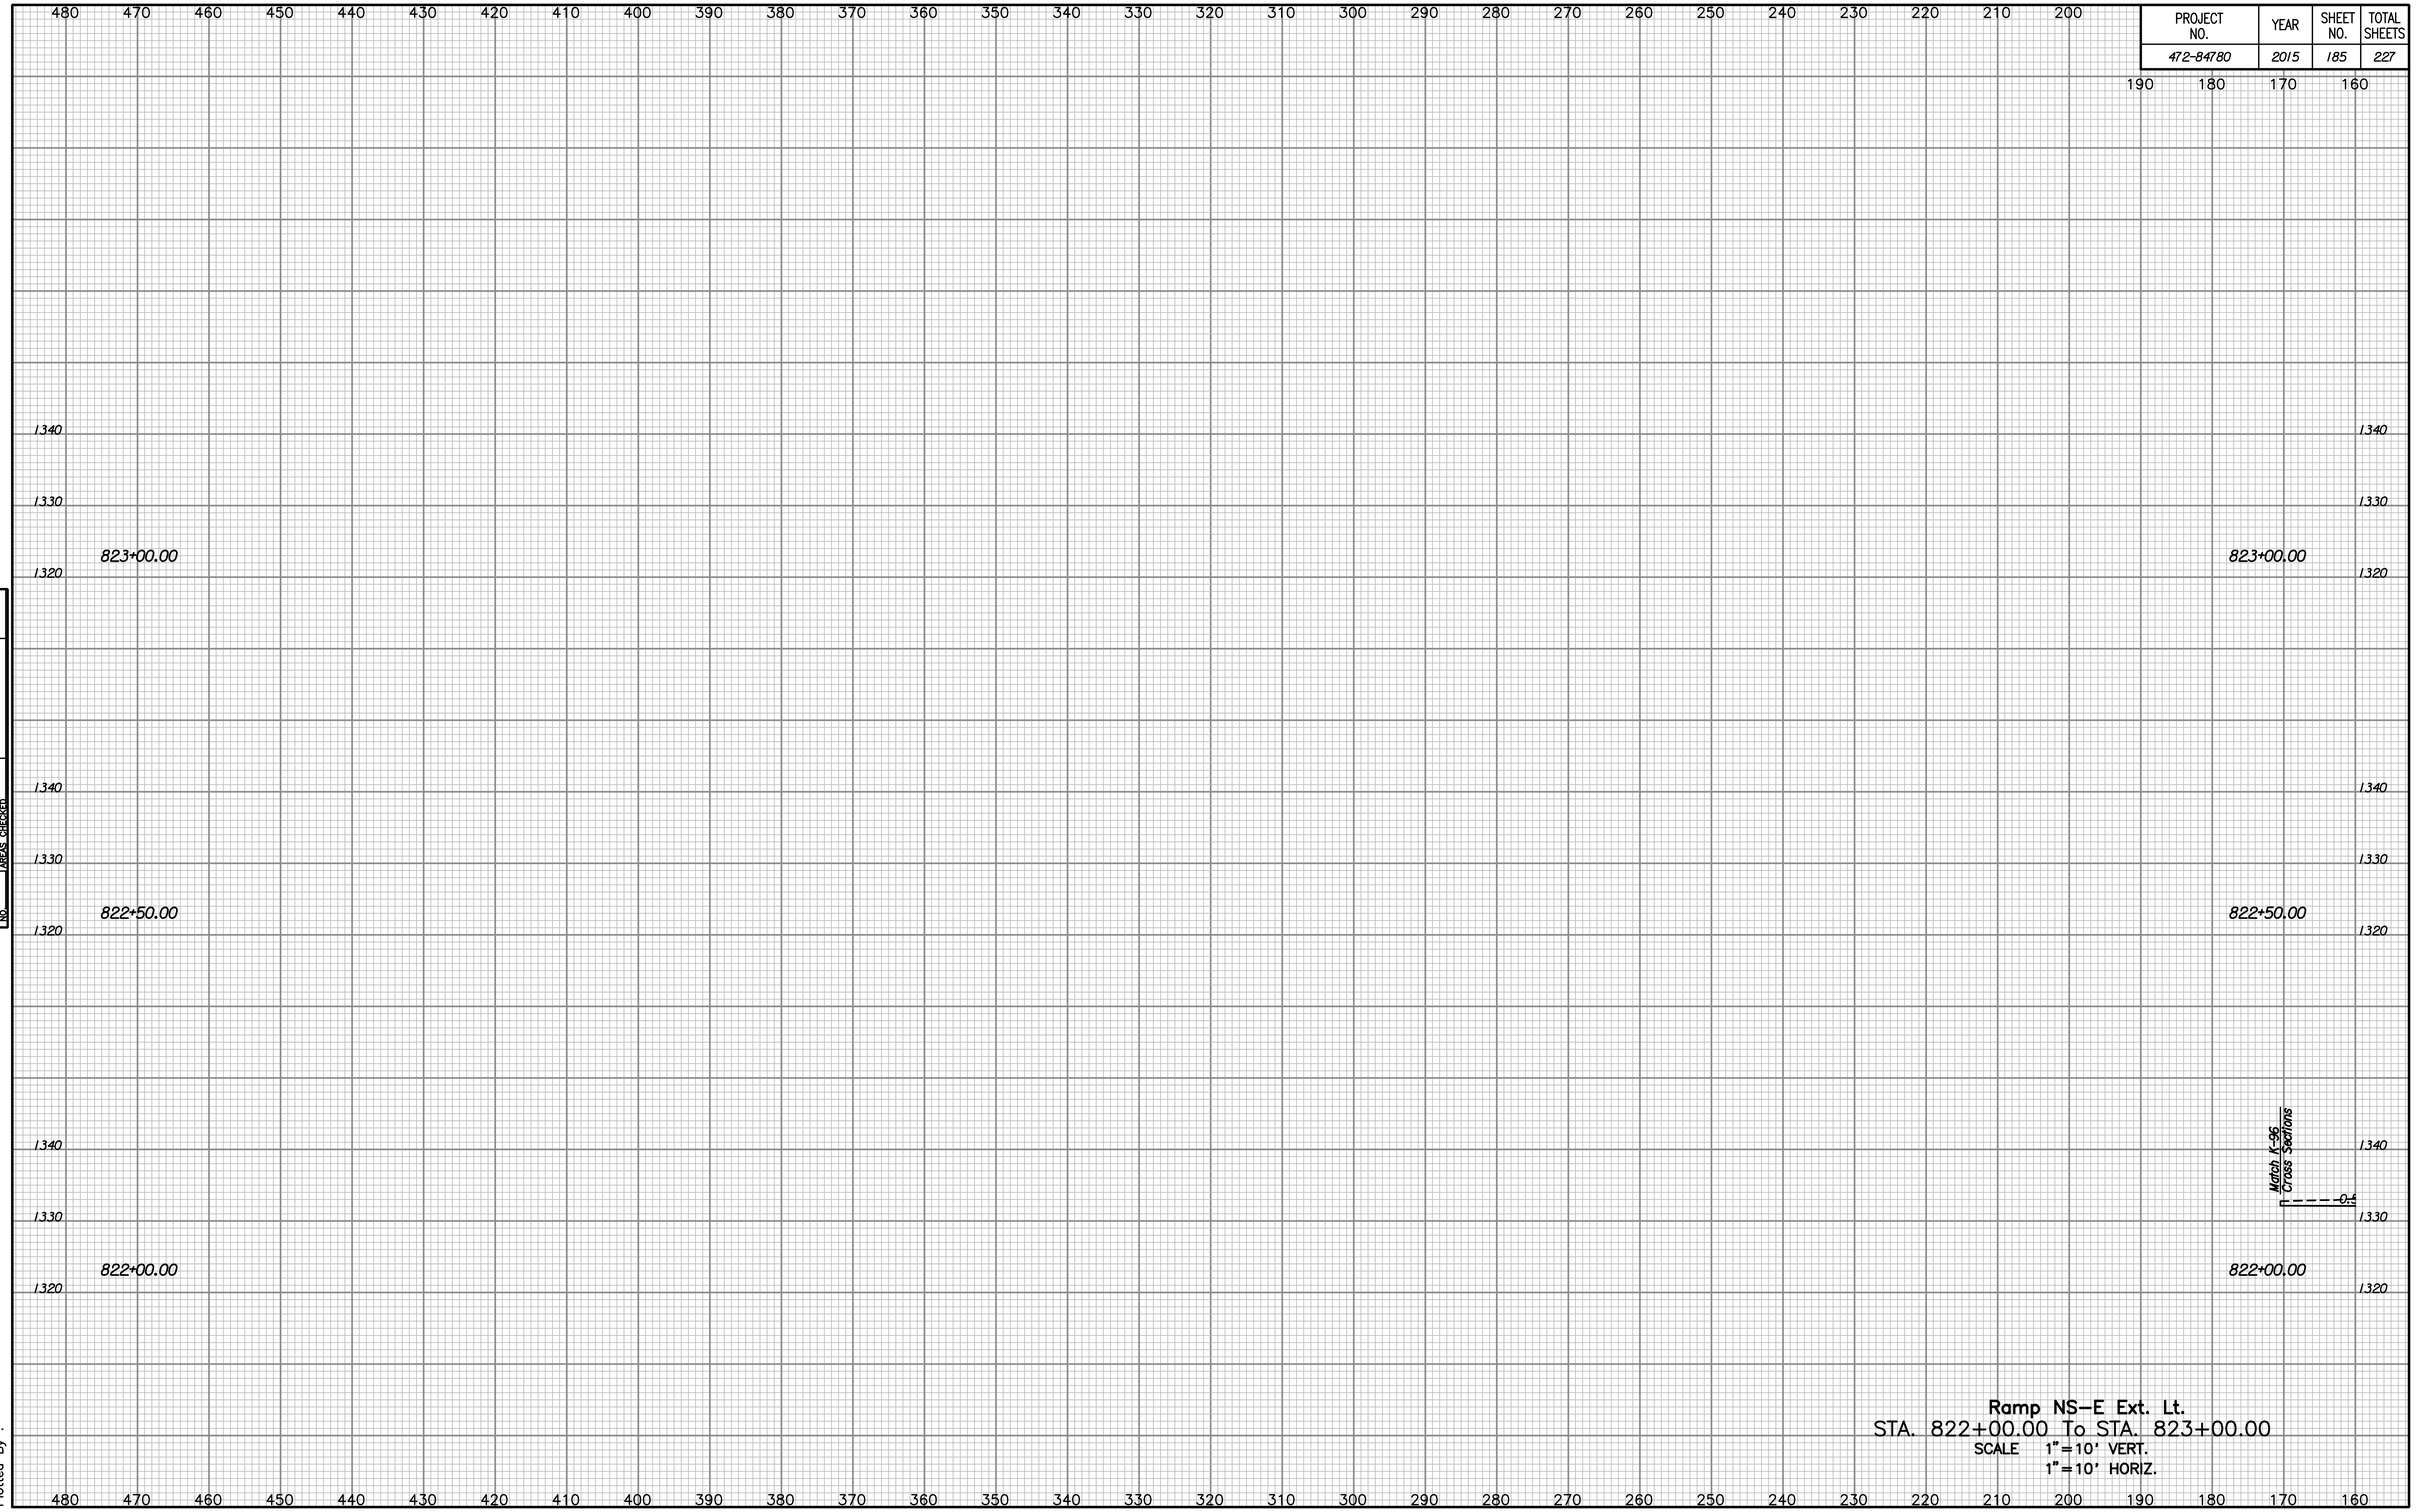

Ramp NS-E Ext. Lt.

STA. 822+00.00 To STA. 823+00.00

SCALE 1"=10' VERT.
1"=10' HORIZ.

NOTE BOOK
TEMPLATE
AREAS
AREAS CHECKED
NO.

Drawn By :
Plotted By :