| PROJECT NO. | YEAR | SHEET NO. | TOTAL SHEETS |
|---|---|---|---|
| 472-84780 | 2015 | 189 | 227 |

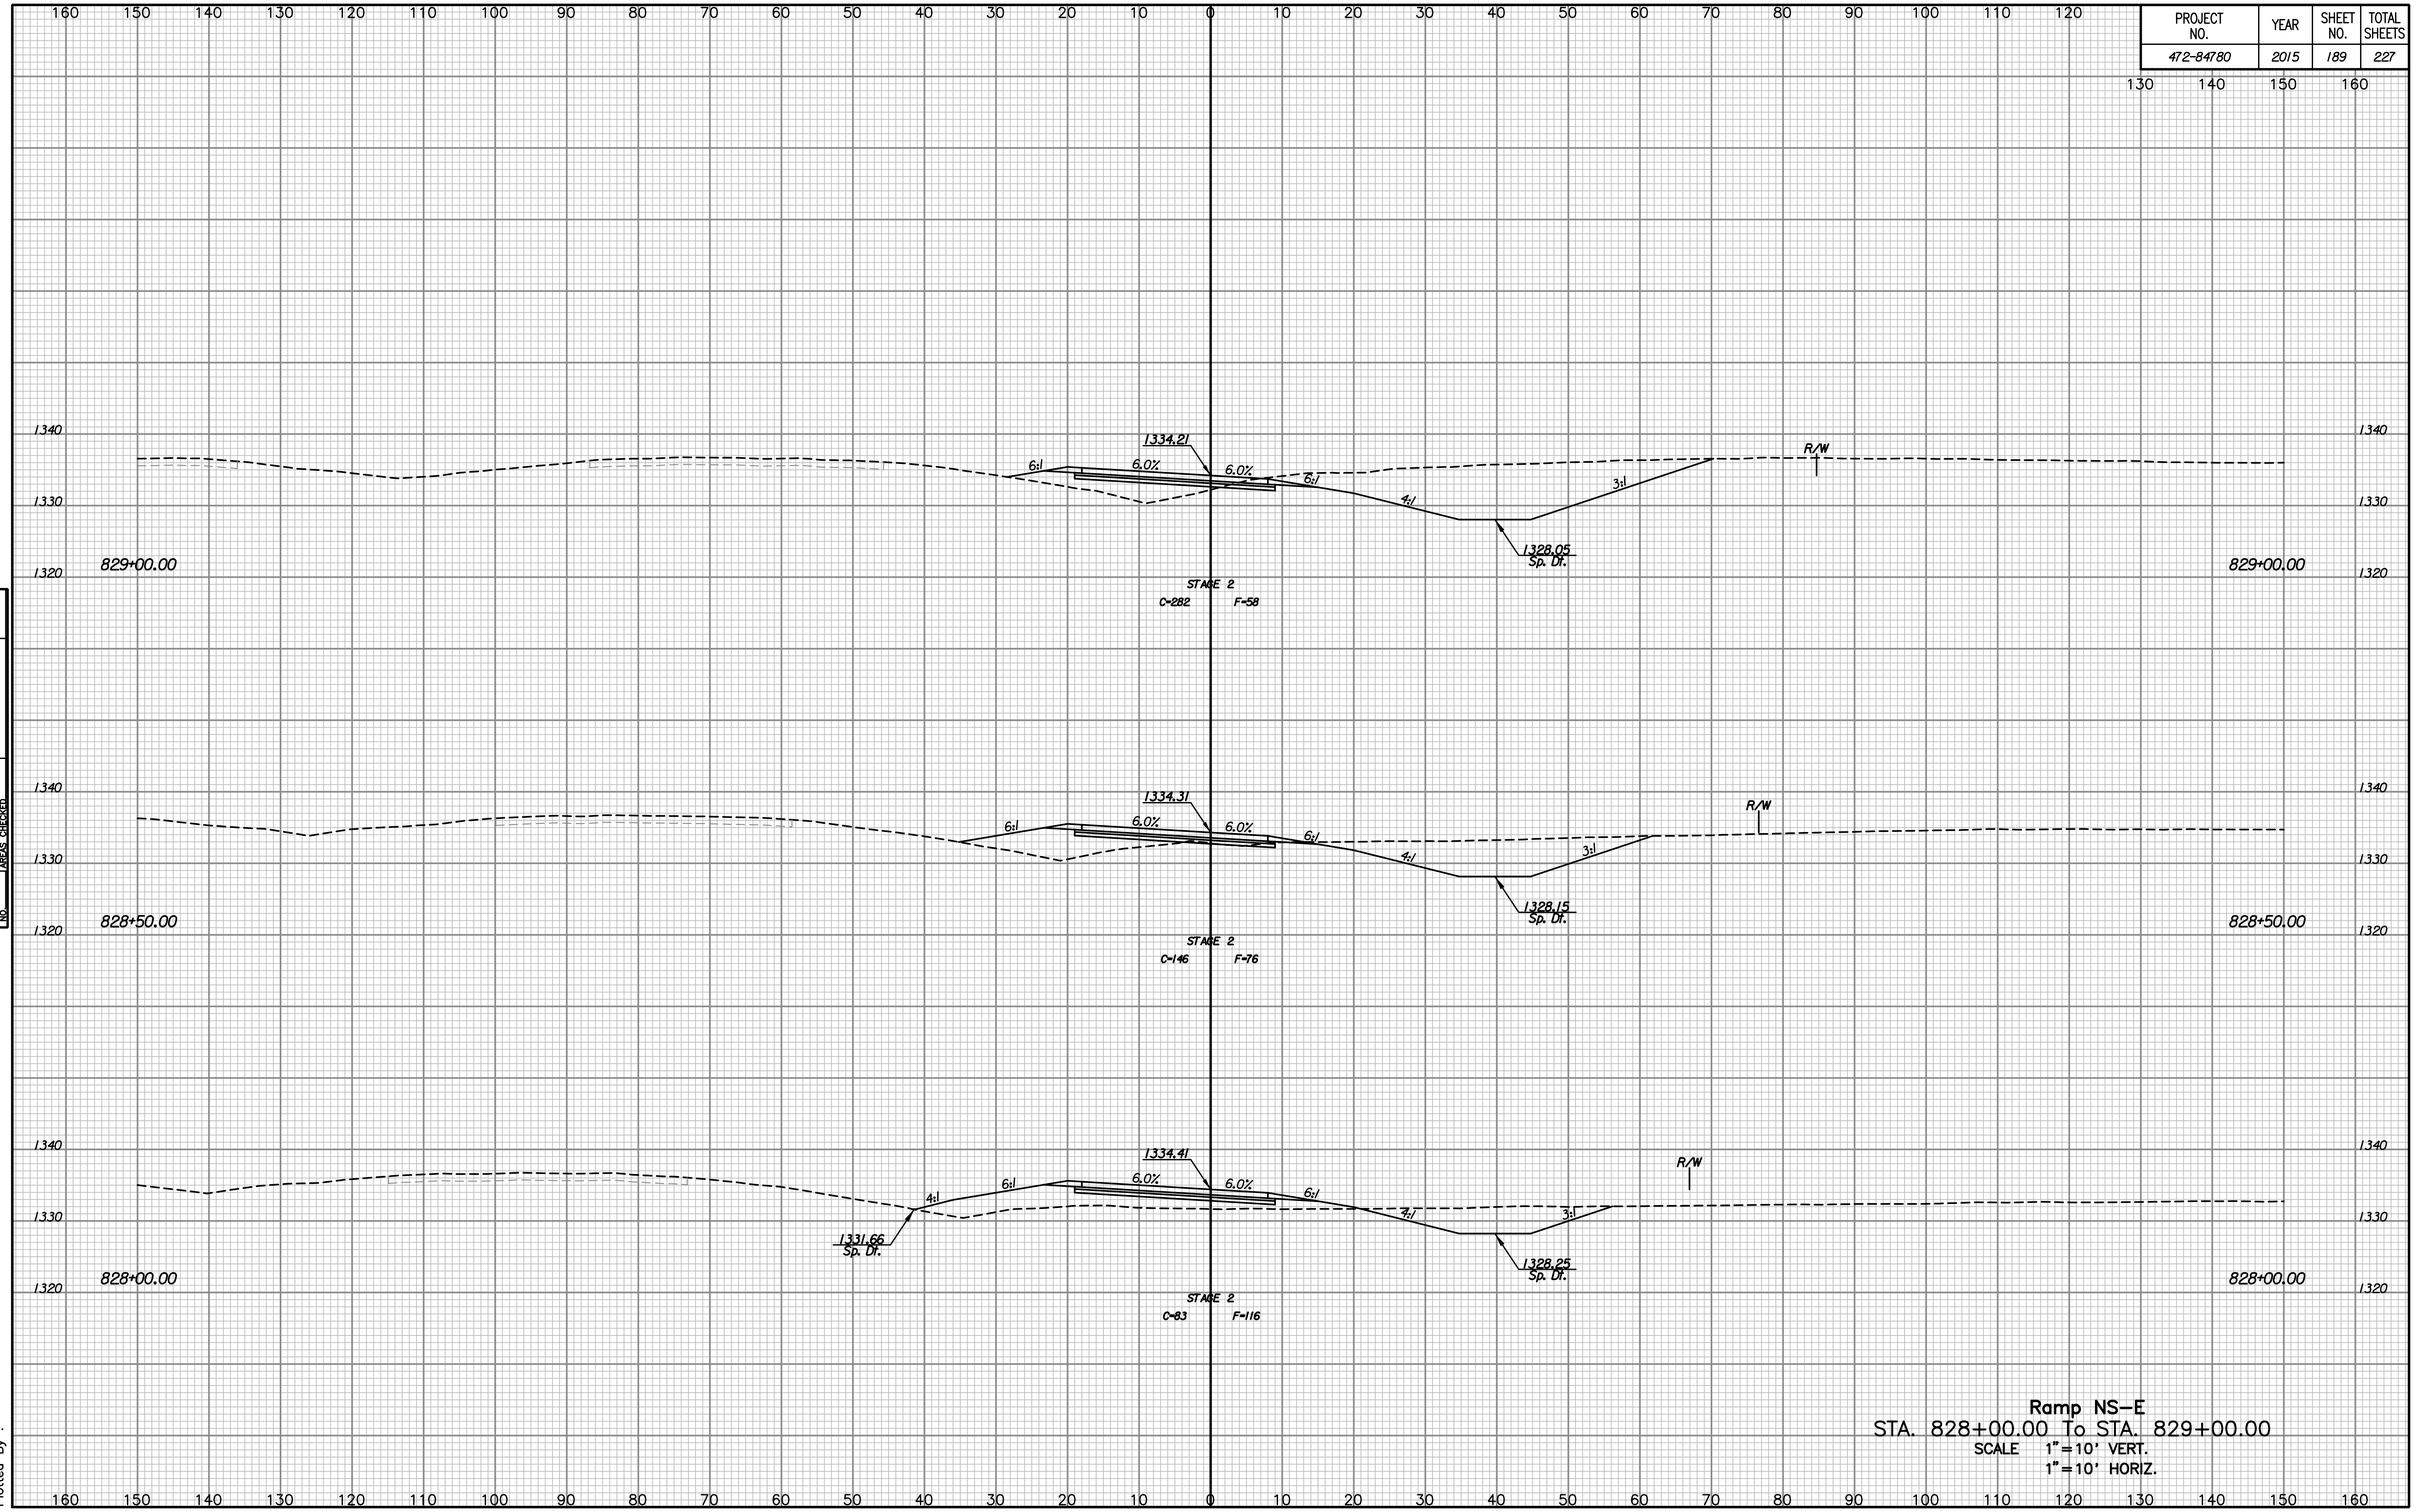


Ramp NS-E
STA. 828+00.00 To STA. 829+00.00
SCALE 1"=10' VERT.
1"=10' HORIZ.

| NO. | NOTE BOOK | TEMPLATE | AREAS | AREAS CHECKED |
|---|---|---|---|---|

Drawn By :
Plotted By :