PROJECT NO.	YEAR	SHEET NO.	TOTAL SHEETS
472-84780	2015	197	227

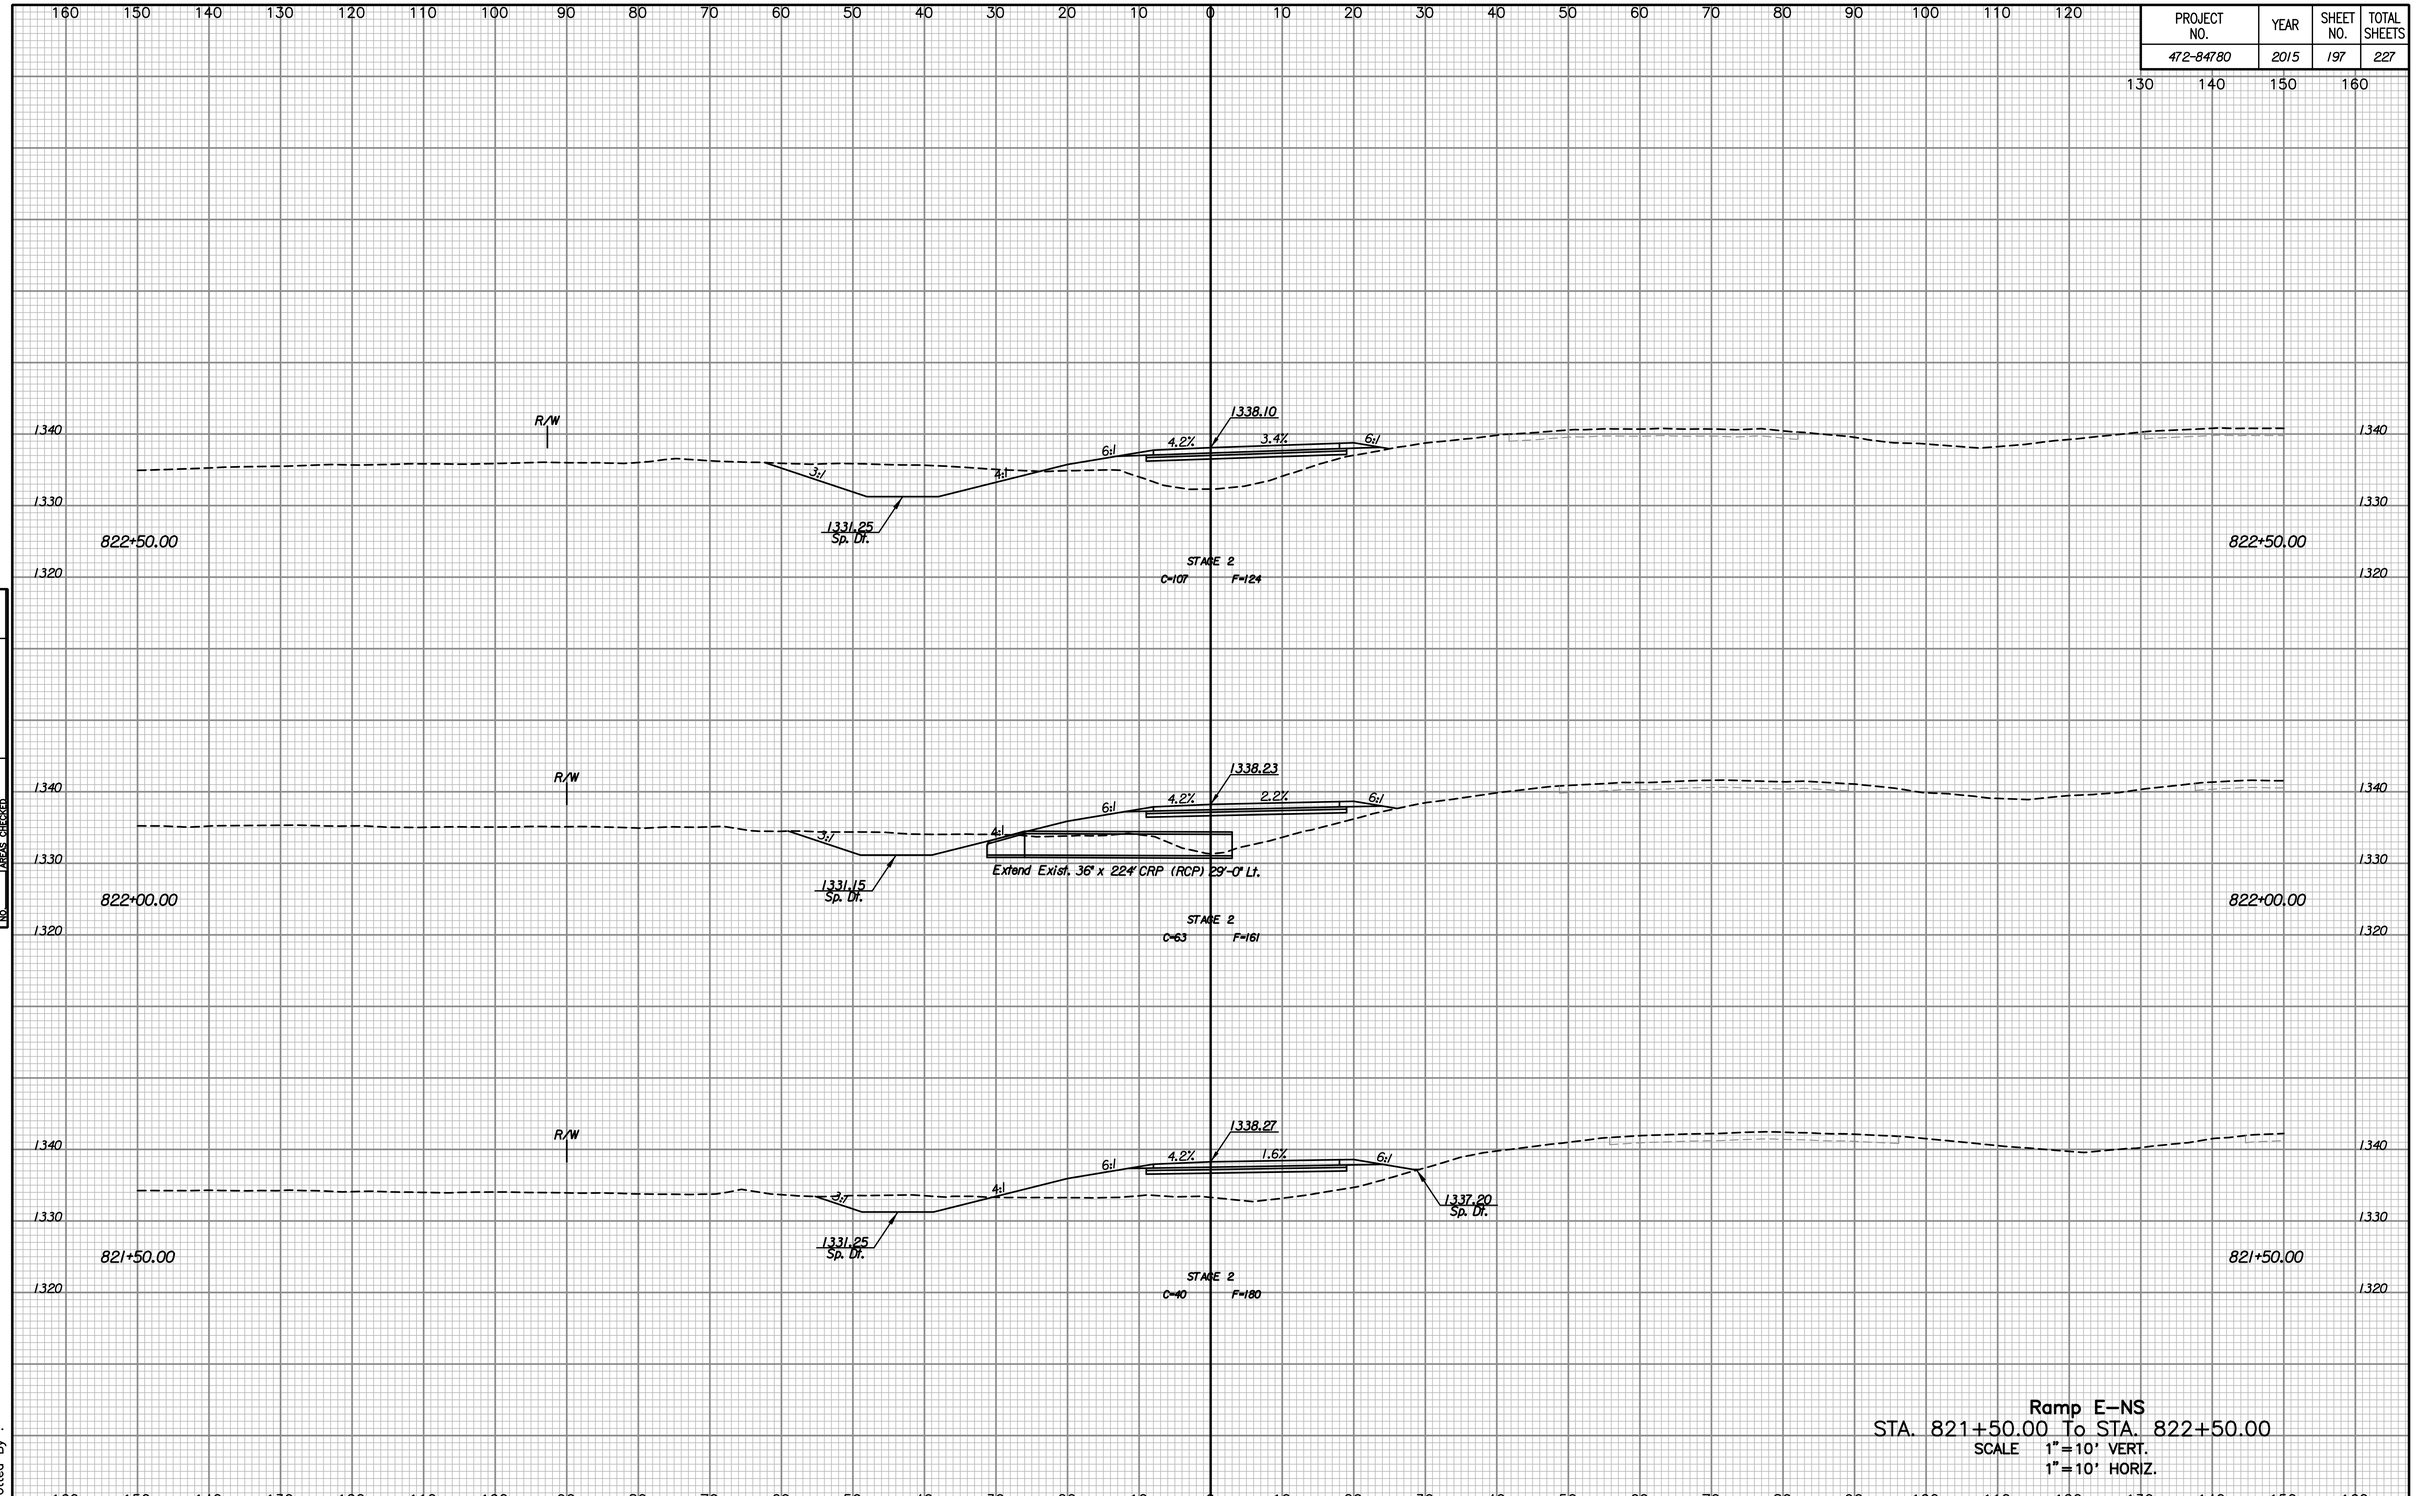

Ramp E-NS
STA. 821+50.00 To STA. 822+50.00
SCALE 1"=10' VERT.
1"=10' HORIZ.

NOTE BOOK
TEMPLATE
AREAS
AREAS CHECKED
NO.

Drawn By :
Plotted By :