PROJECT NO.	YEAR	SHEET NO.	TOTAL SHEETS
472-84780	2015	213	227

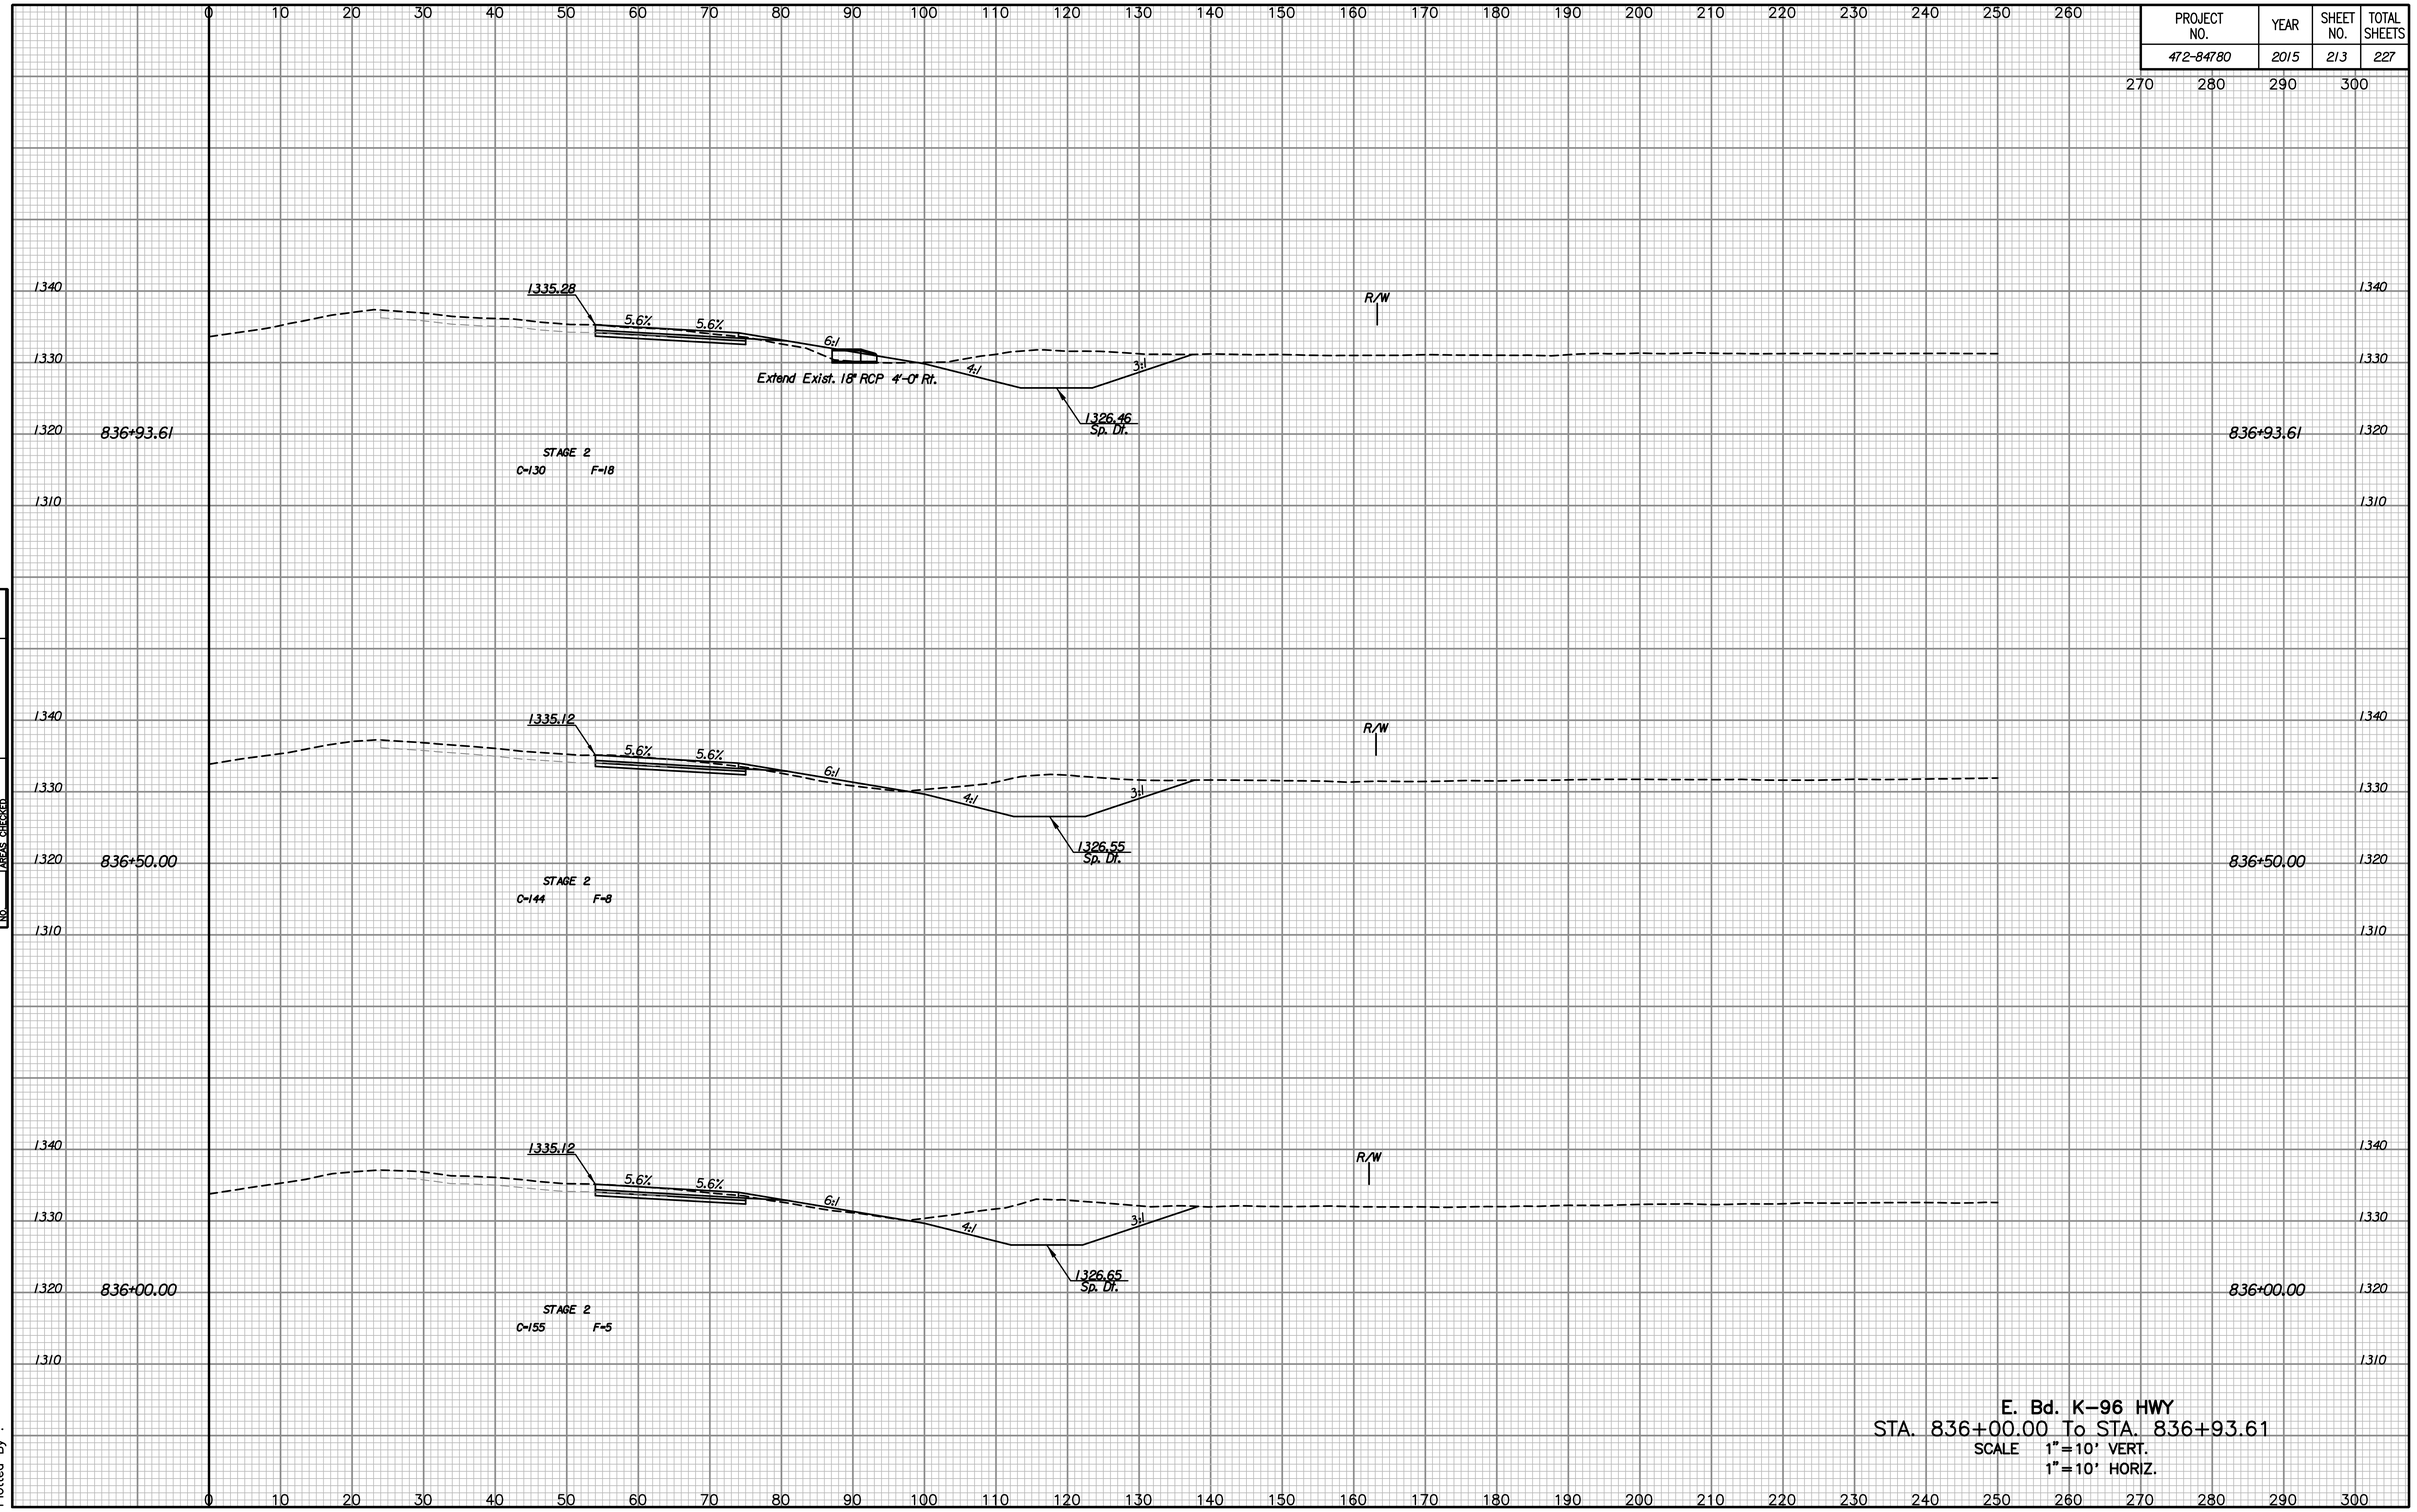

NOTE BOOK NO.	TEMPLATE AREAS	AREAS CHECKED

Drawn By :
Plotted By :

E. Bd. K-96 HWY
STA. 836+00.00 To STA. 836+93.61
SCALE 1"=10' VERT.
1"=10' HORIZ.