PROJECT NO.	YEAR	SHEET NO.	TOTAL SHEETS
472-84780	2015	224	227

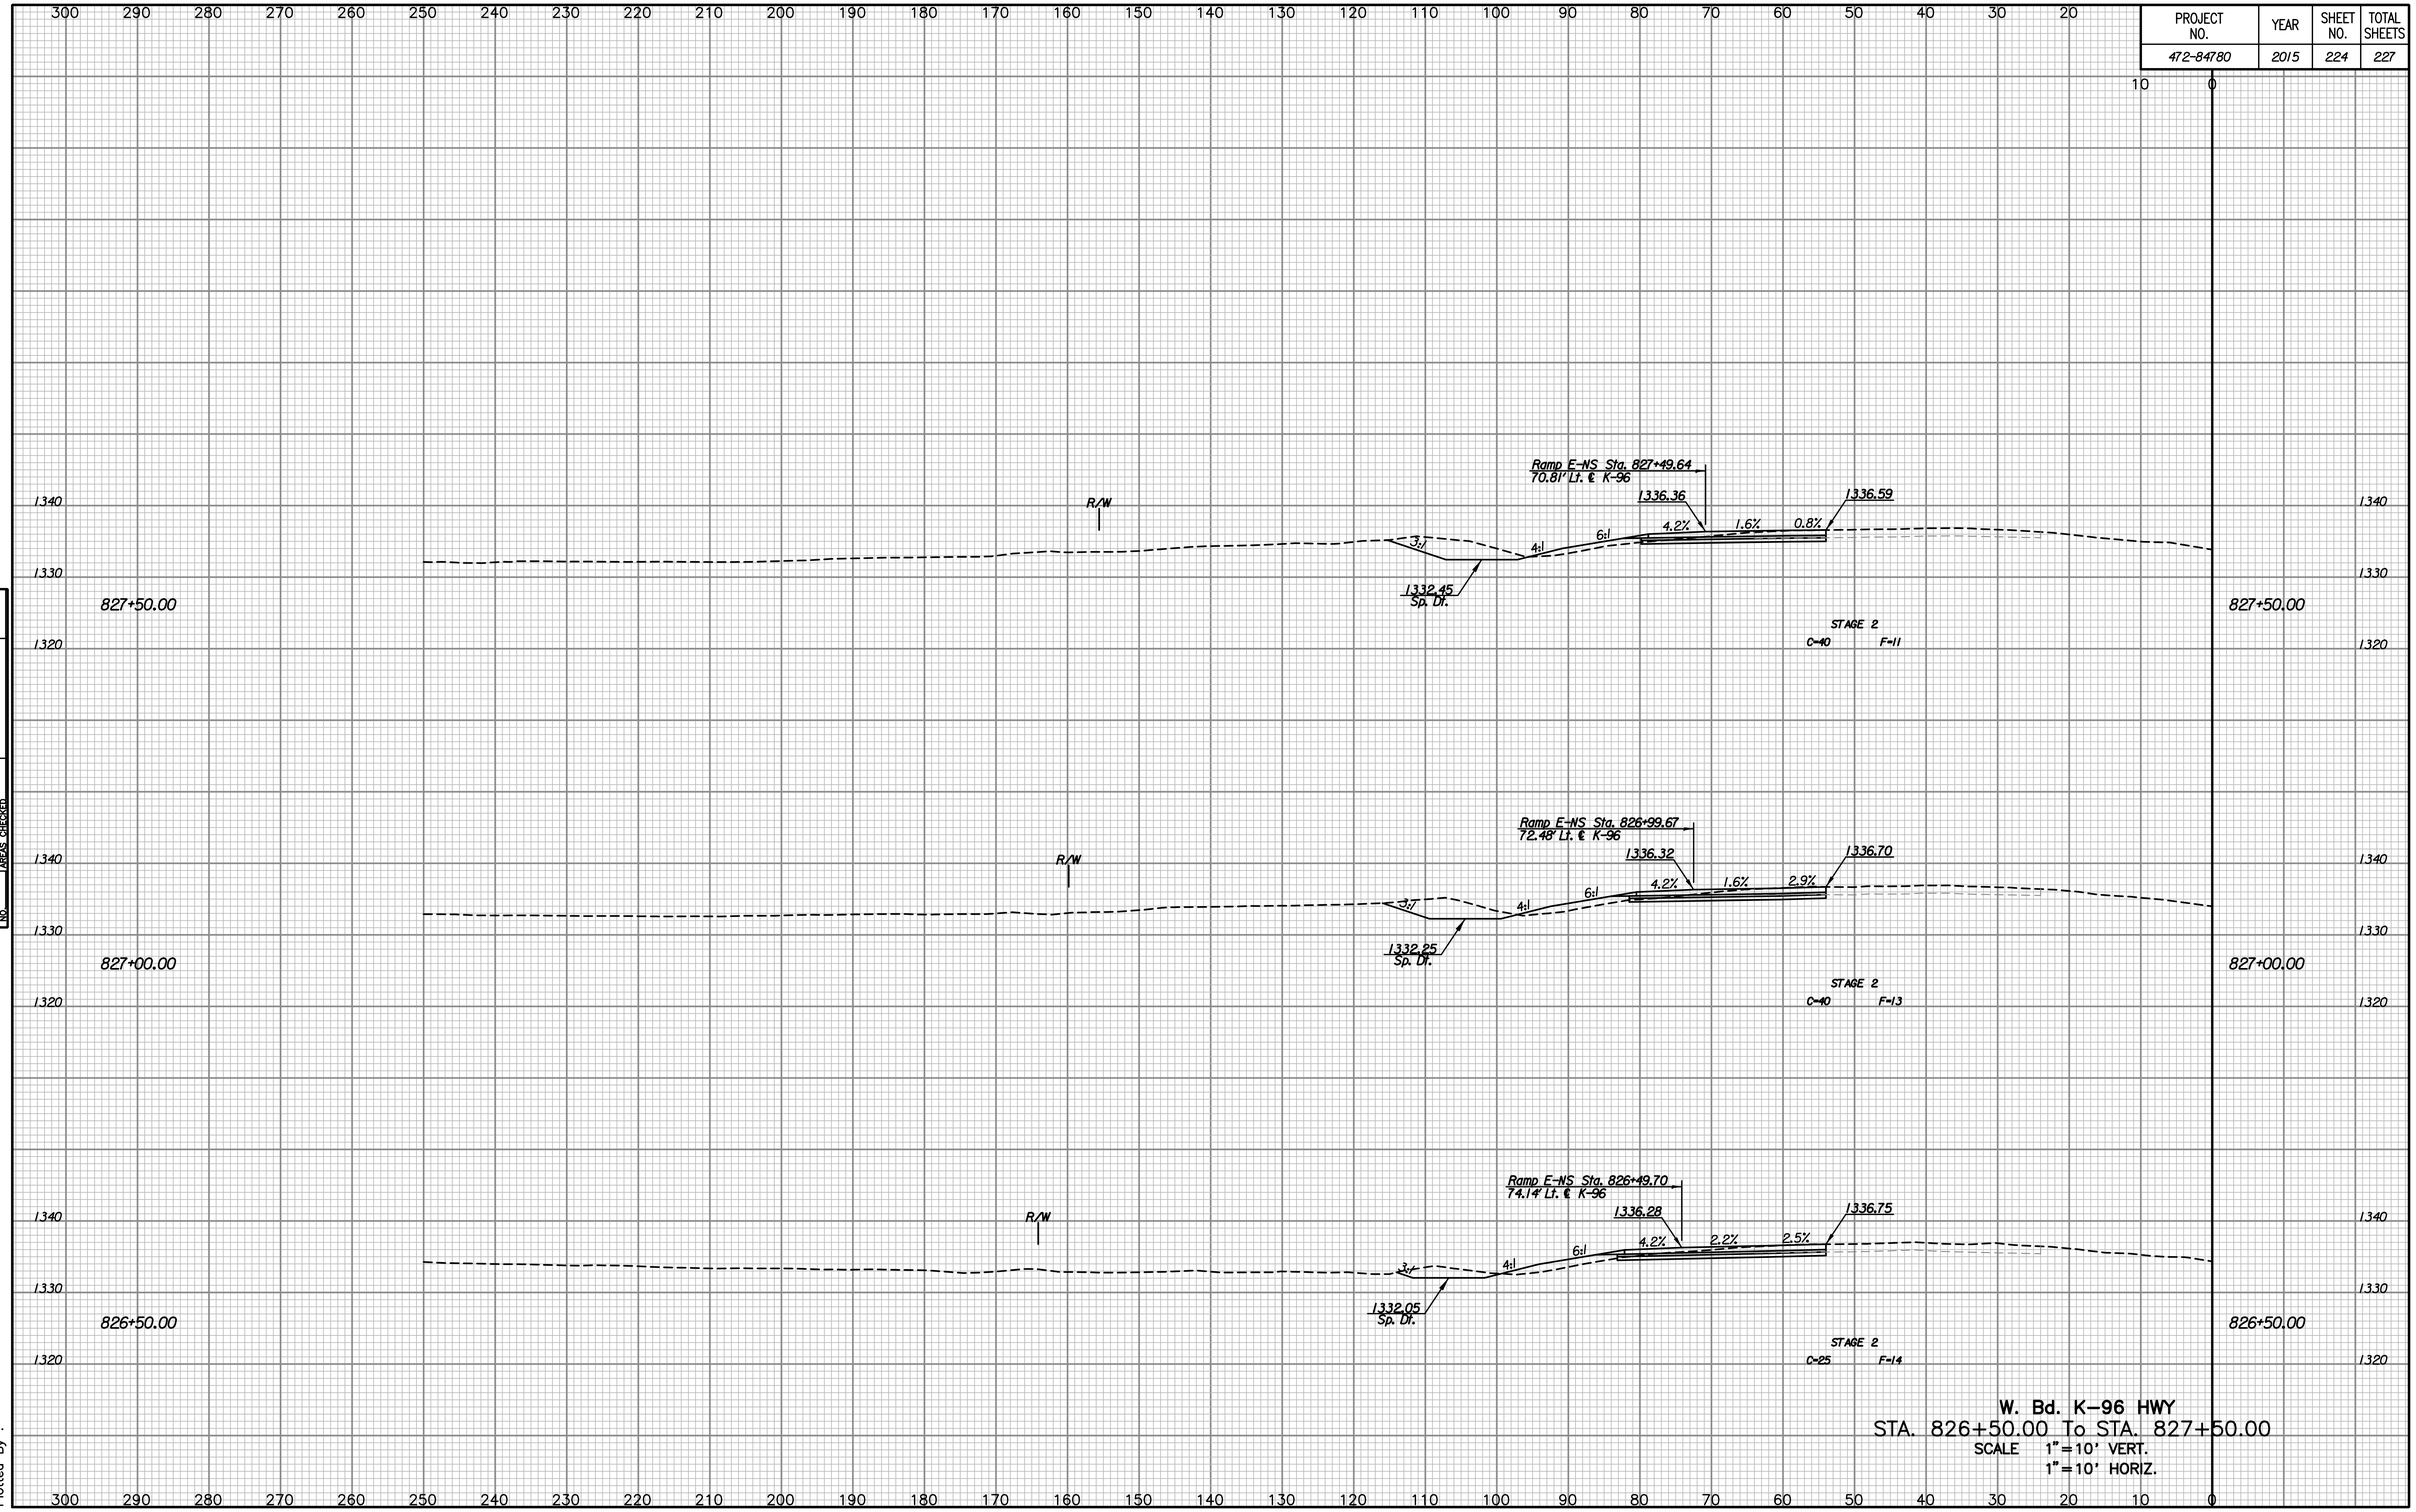

W. Bd. K-96 HWY
STA. 826+50.00 To STA. 827+50.00
SCALE 1"=10' VERT.
1"=10' HORIZ.

NO.	NOTE BOOK	TEMPLATE	AREAS	AREAS CHECKED

Drawn By :
Plotted By :