PROJECT NO.	YEAR	SHEET NO.	TOTAL SHEETS
472-84780	2015	227	227

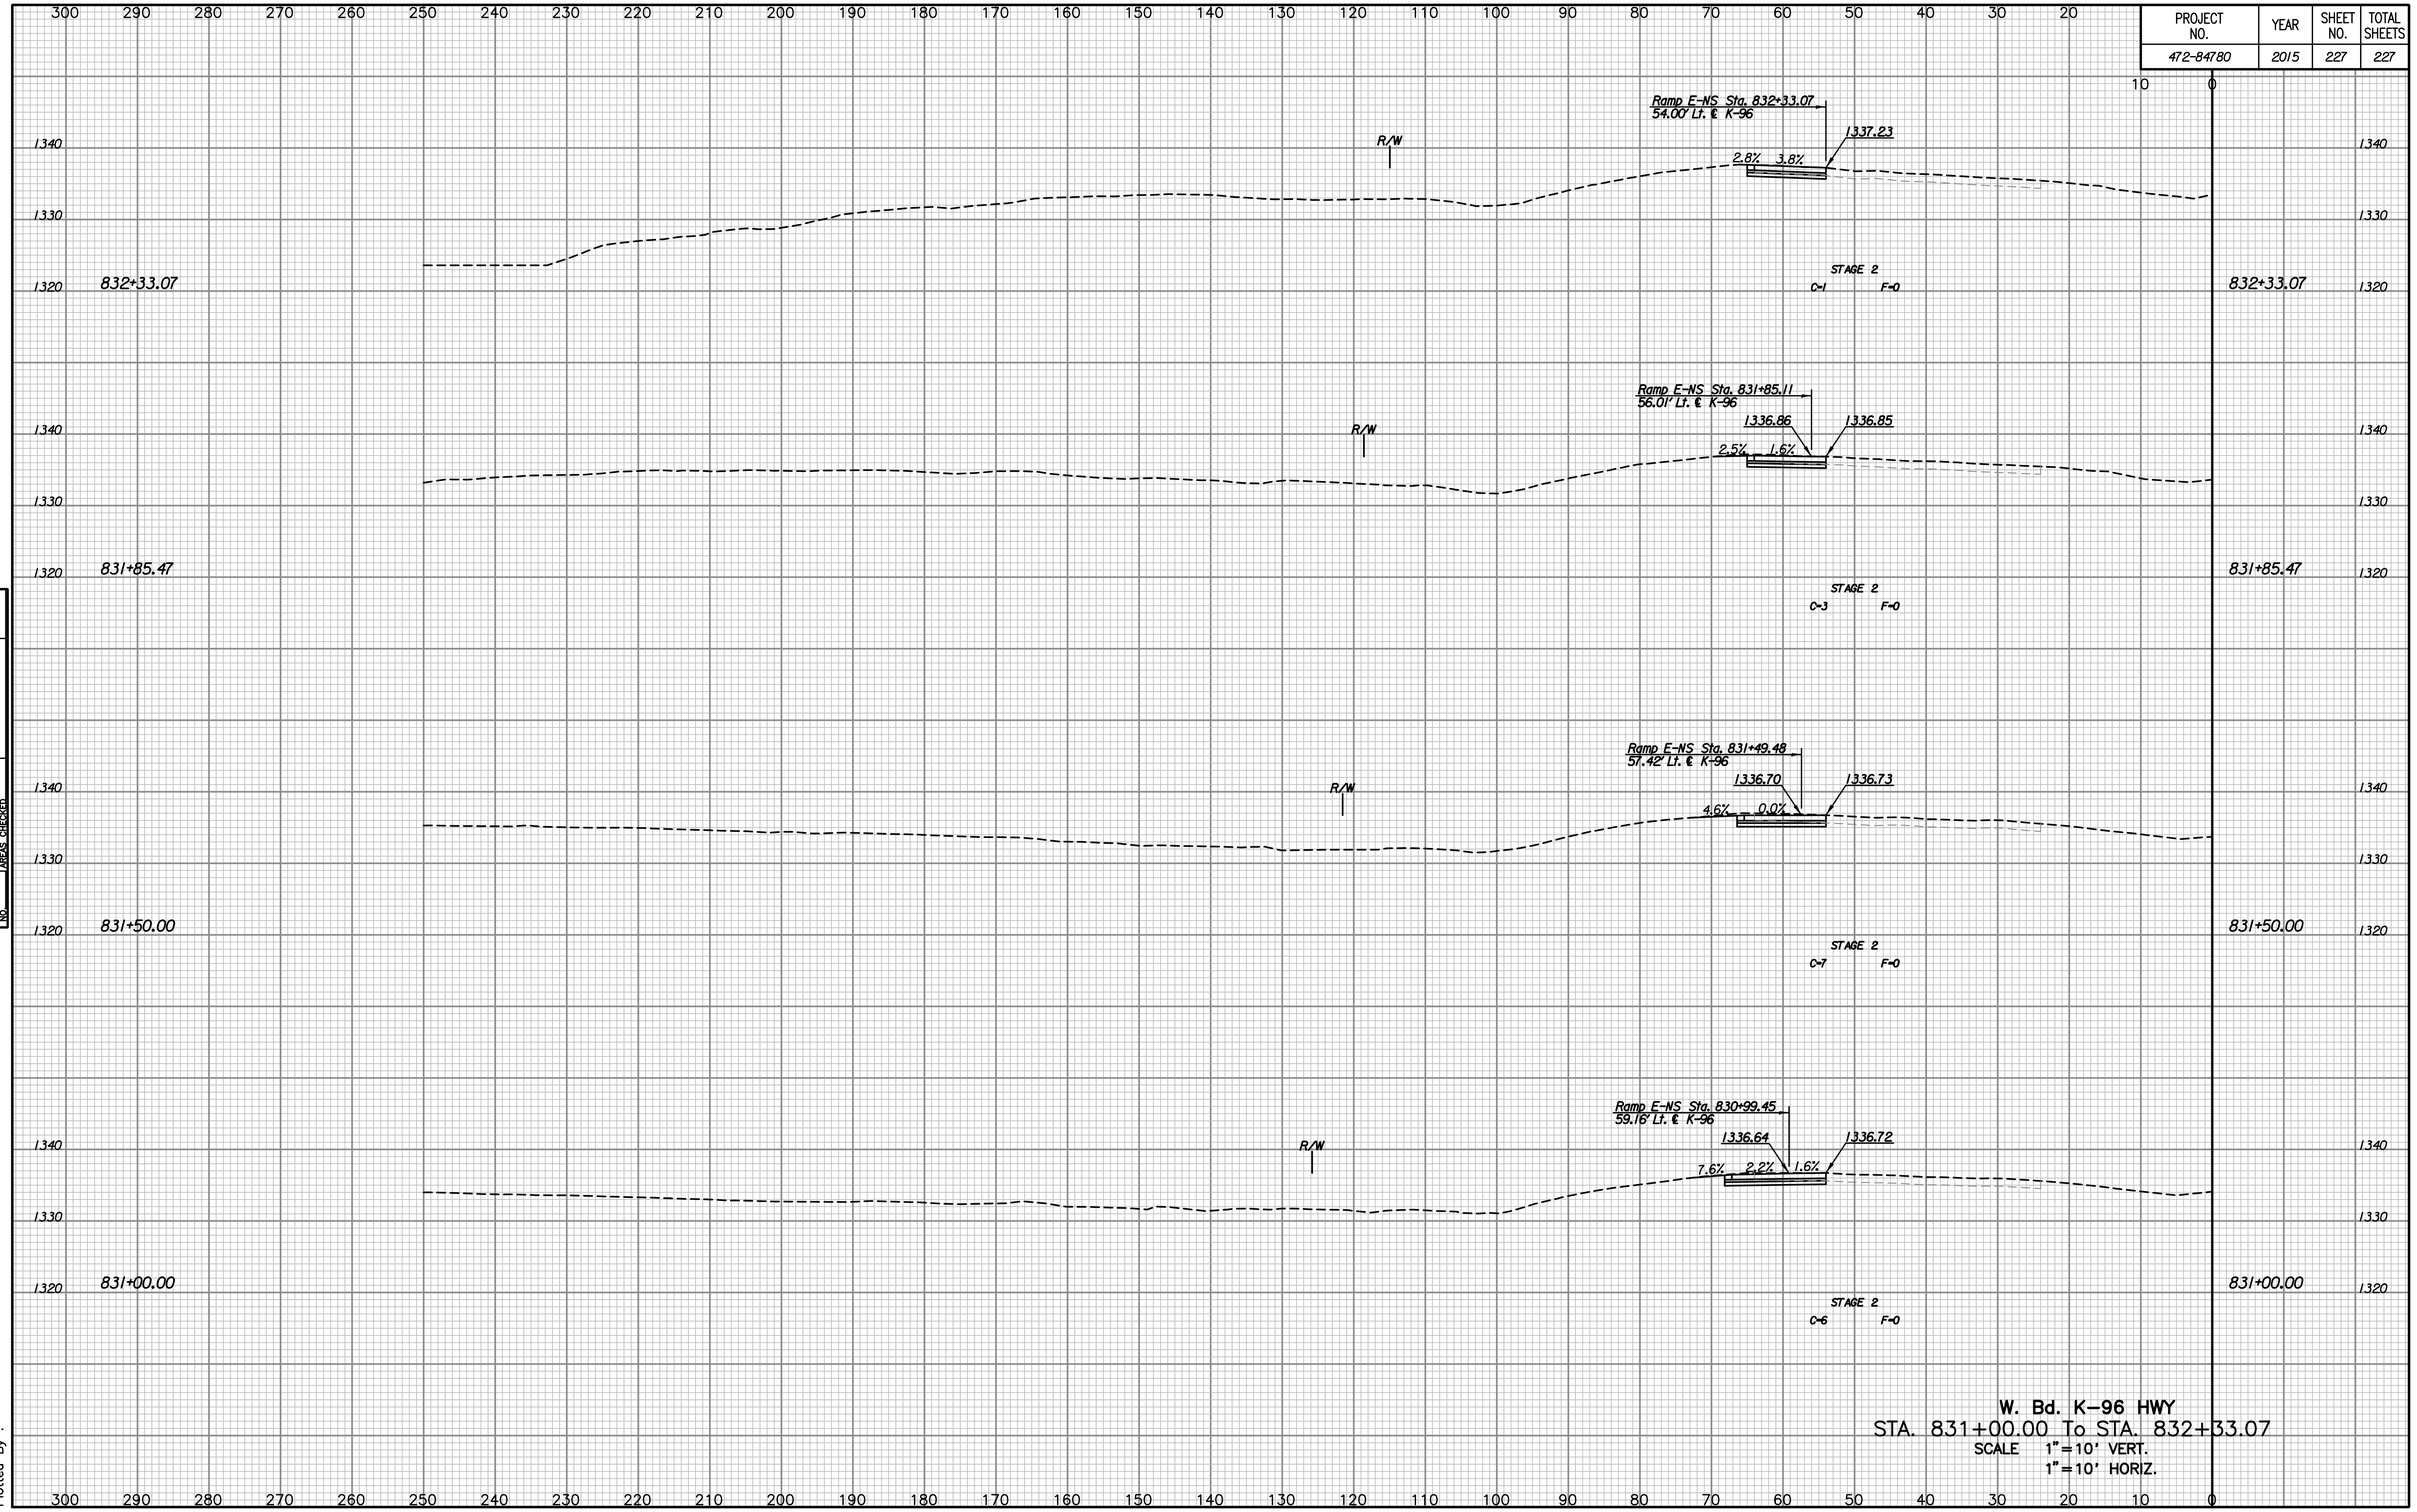

W. Bd. K-96 HWY
STA. 831+00.00 To STA. 832+33.07
SCALE 1"=10' VERT.
1"=10' HORIZ.

NOTE BOOK
TEMPLATE
AREAS
AREAS CHECKED
NO.

Drawn By :
Plotted By :