| STATE | PROJECT NO. | YEAR | SHEET NO. | TOTAL SHEETS |
|---|---|---|---|---|
| KANSAS | 87 TE-0620-01 | 2014 | 10 | 18 |

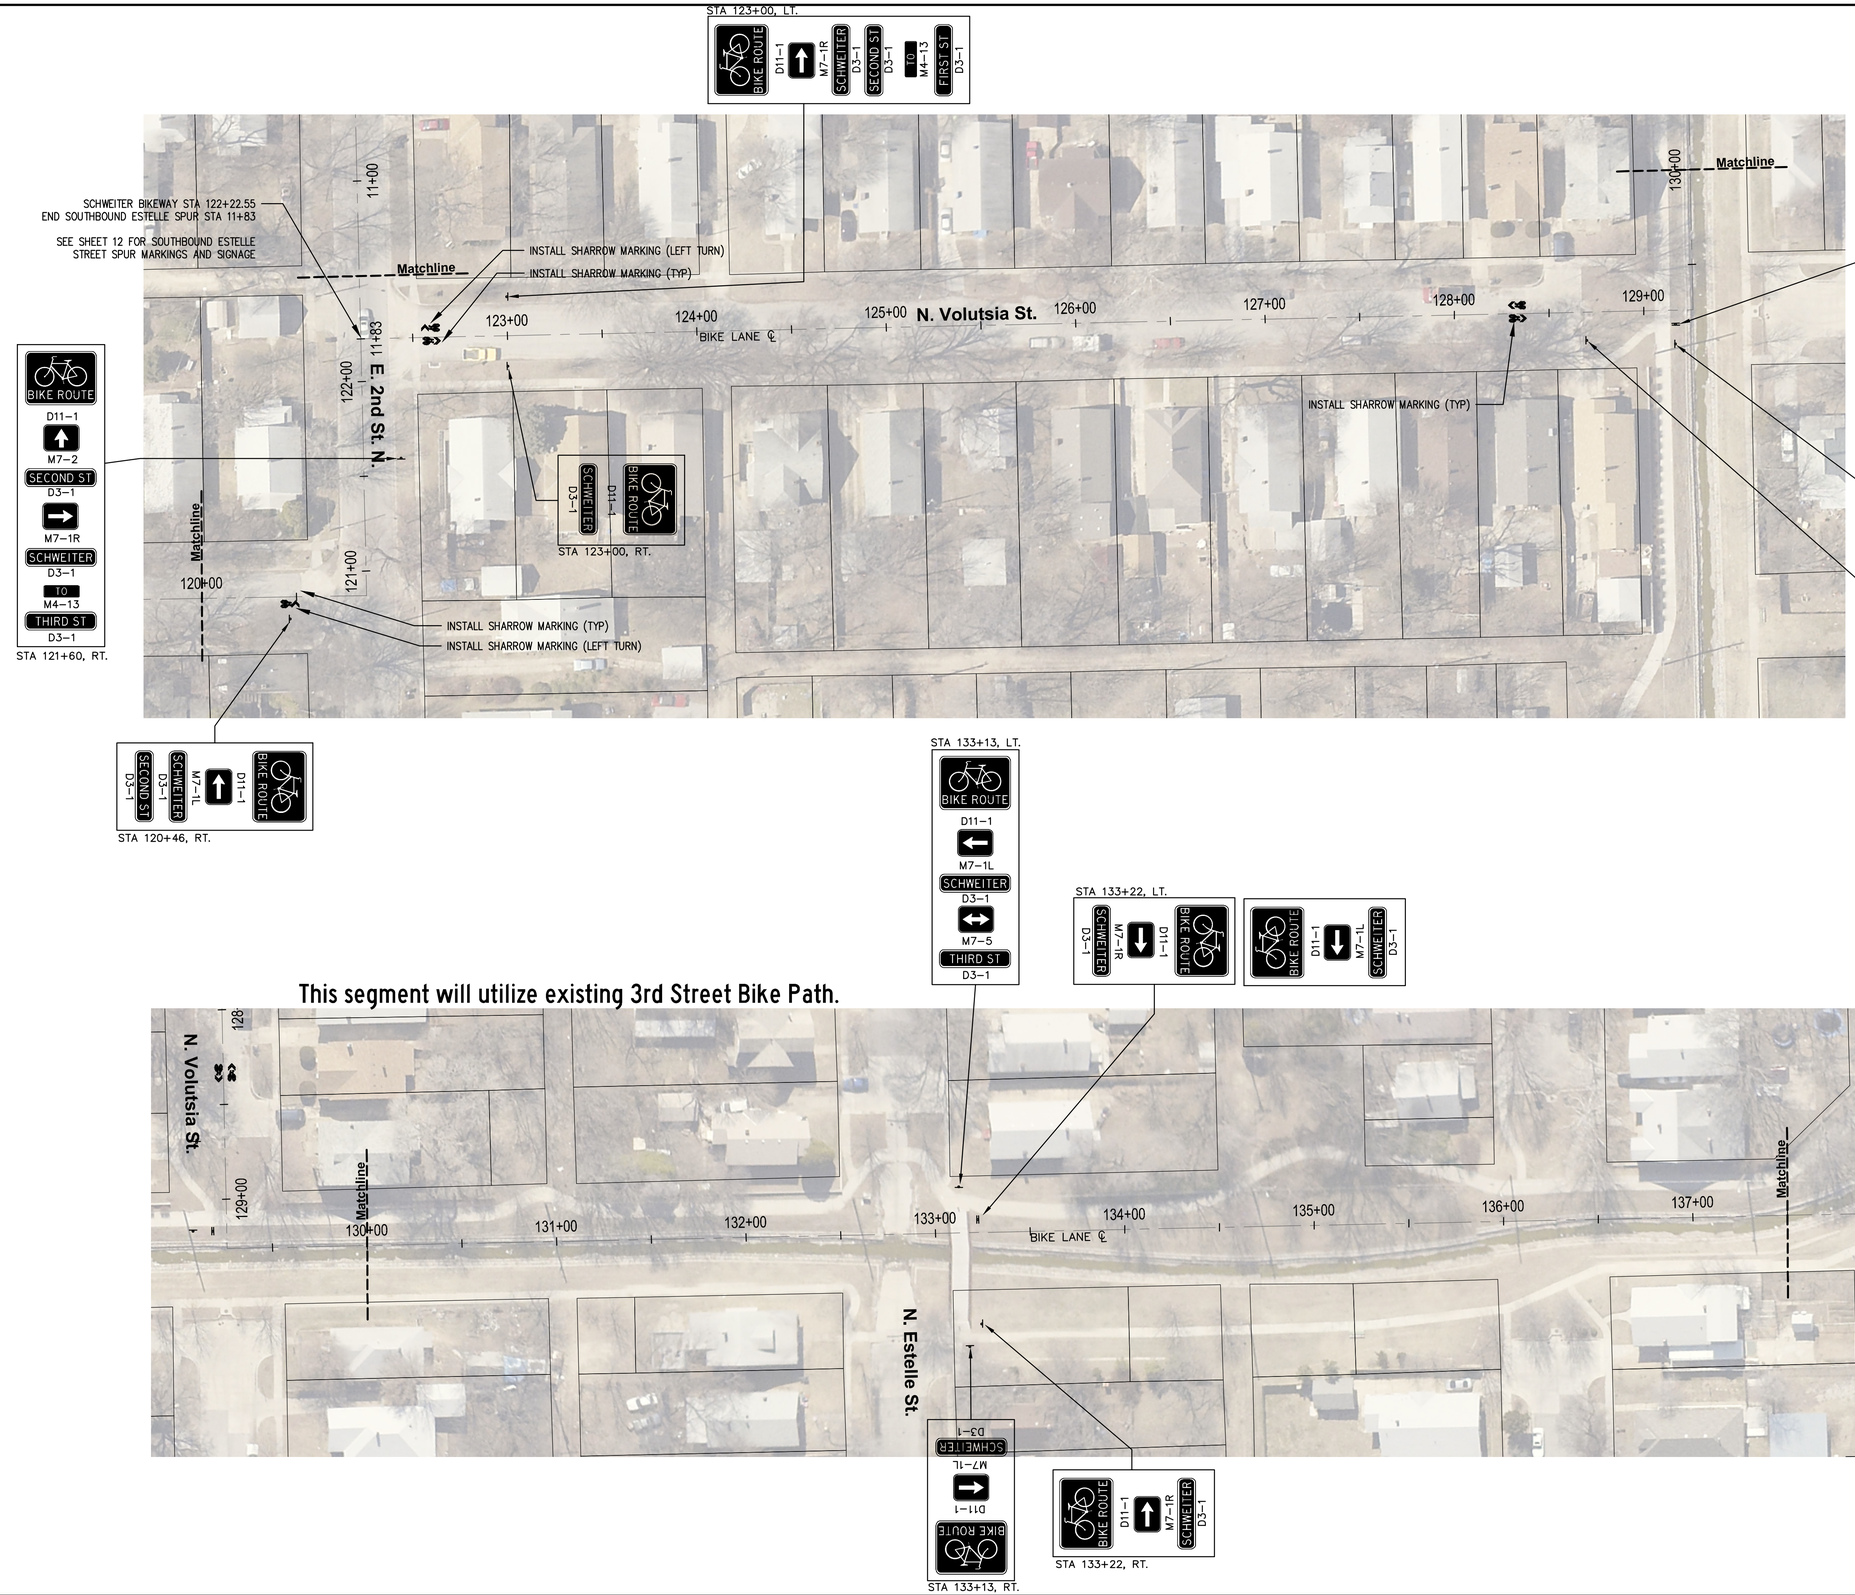


RUGGLES BOHM

ENGINEERING | SURVEYING | LANDSCAPE ARCHITECTURE | ENVIRONMENT

DESIGN BDT
DRAWN BDT
REVISED BDT
UTILITY
DATE xx/yy
REVIEW xx/yy

PROJECT NUMBER xx/yy
DRAWING FILE Base {10 Plan}

# PLAN- STA 120+00 TO STA 137+50
# SCHWEITER BIKEWAY- PH 1
## WICHITA, KANSAS

RB JOB 4180H

SHEET 10 OF 18

(C) Copyright 2013, Ruggles & Bohm, P.A.