| STATE | PROJECT NO. | YEAR | SHEET NO. | TOTAL SHEETS |
|---|---|---|---|---|
| KANSAS | 87 TE-0620-01 | 2014 | 9 | 18 |

# DOUGLAS STREET CROSSING PAVEMENT MARKINGS

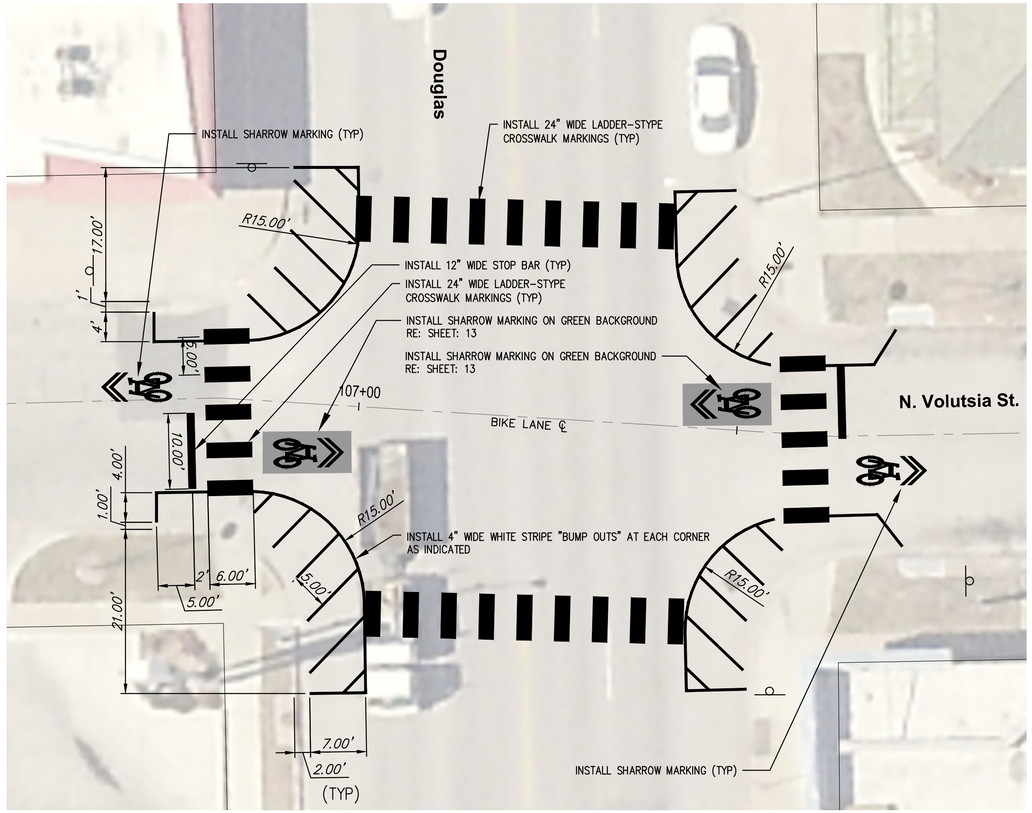


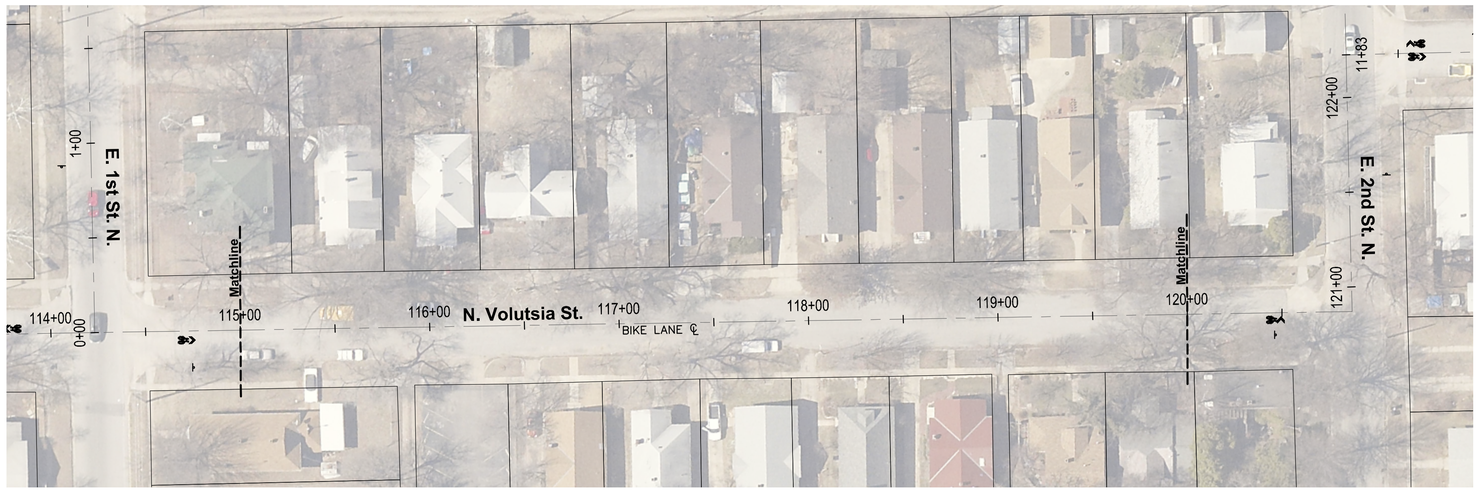


No Markings in this Segment

RUGGLES BOHM
ENGINEERING | SURVEYING | LANDSCAPE ARCHITECTURE | ENVIRONMENTAL
155 NORTH MAIN WICHITA, KANSAS 67202 (316) 264-6446 (800) 362-0402
WWW.RUGGLESBOHM.COM

| DESIGN | DRAWN | REVISED |
|---|---|---|
| BDT | BDT | BDT |
| UTILITY | DATE | REVIEW |
| | xx/yy | xx/yy |

PROJECT NUMBER xx/yy
DRAWING FILE Base_109 Plan1

PLAN- STA 115+00 TO STA 120+00
SCHWEITER BIKEWAY- PH 1
WICHITA, KANSAS

RB JOB 4180H
SHEET 9 OF 18

(c) Copyright 2013, Ruggles & Bohm, P.A.