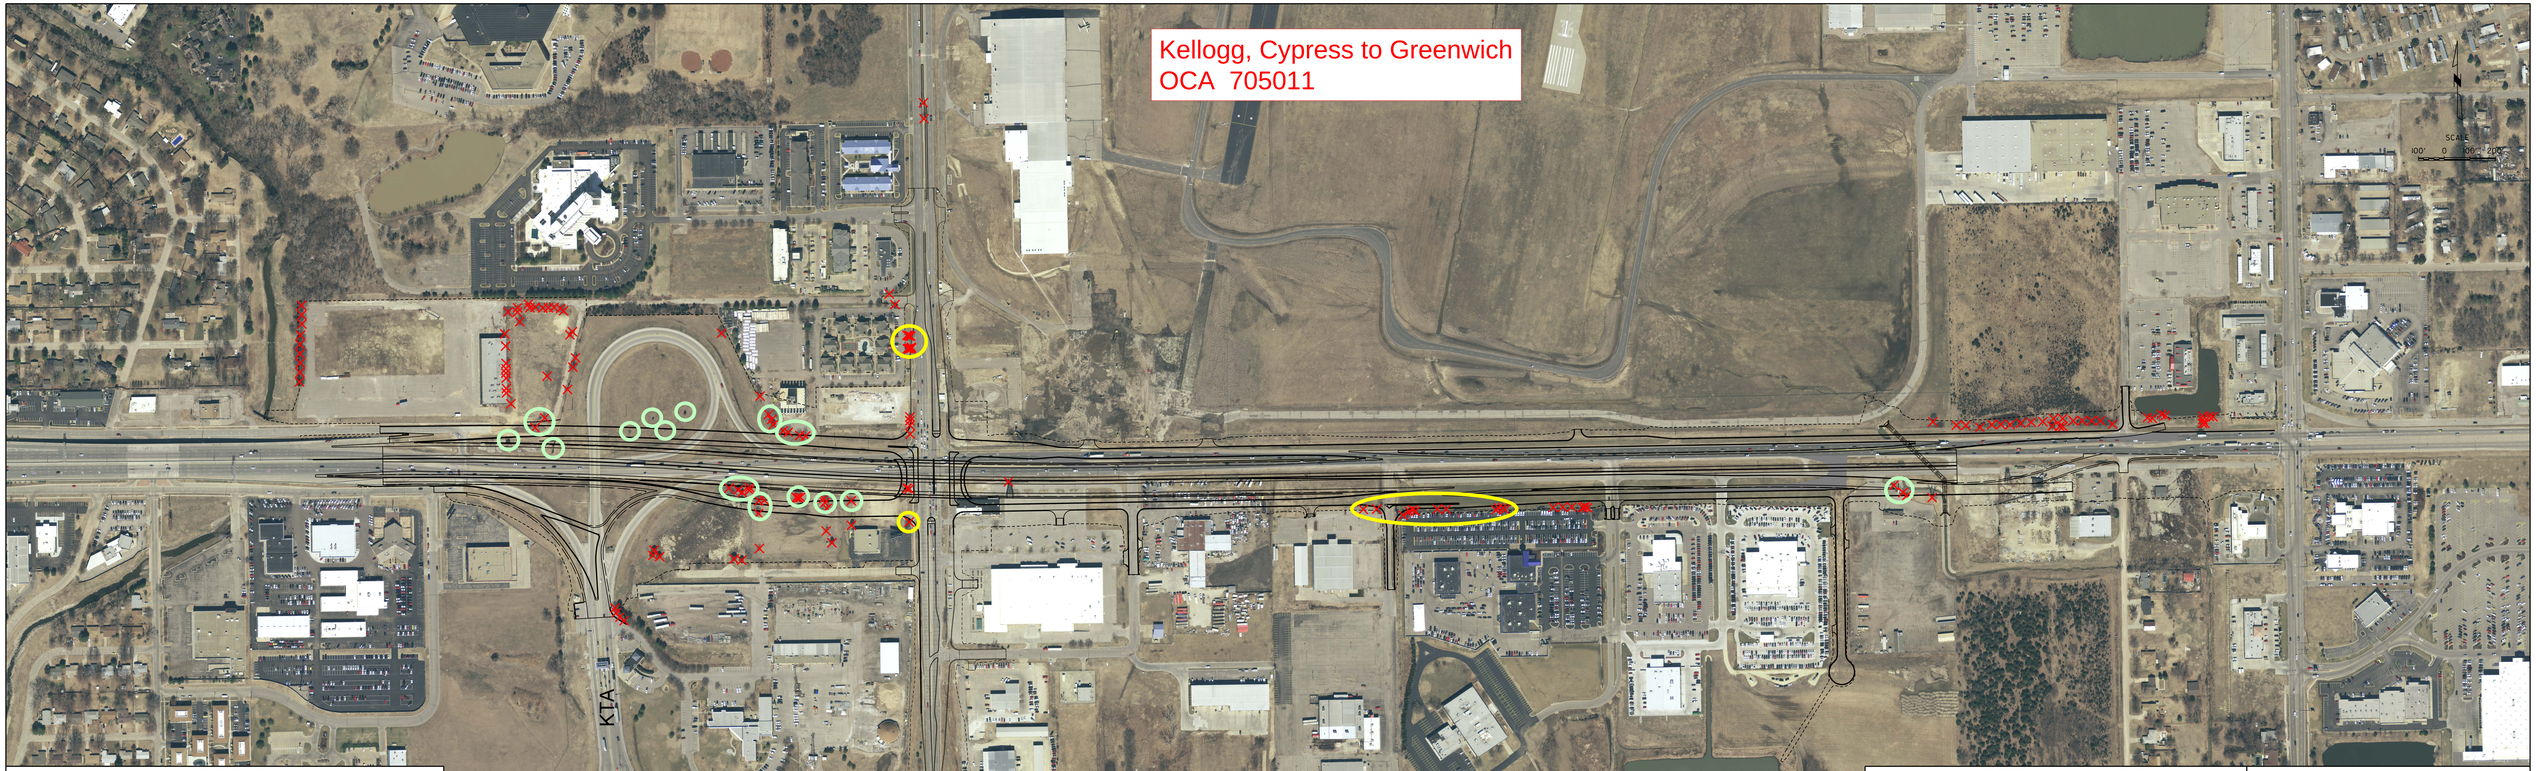

LEGEND

Remove Tree

Construction Limits

PRELIMINARY

This illustration depicts a preliminary concept for Construction Phasing for the East Kellogg Improvements. The concept shown for this project is based on the most current information available but may be changed in the future to accommodate the final design.
This illustration is current as of January 23, 2015 and is subject to change without notice.

EAST KELLOGG
WEBB / KTA INTERCHANGE
CITY OF WICHITA PROJECT NO. 472 85031
KDOT PROJECT NO. 54-87 KA-2382-01