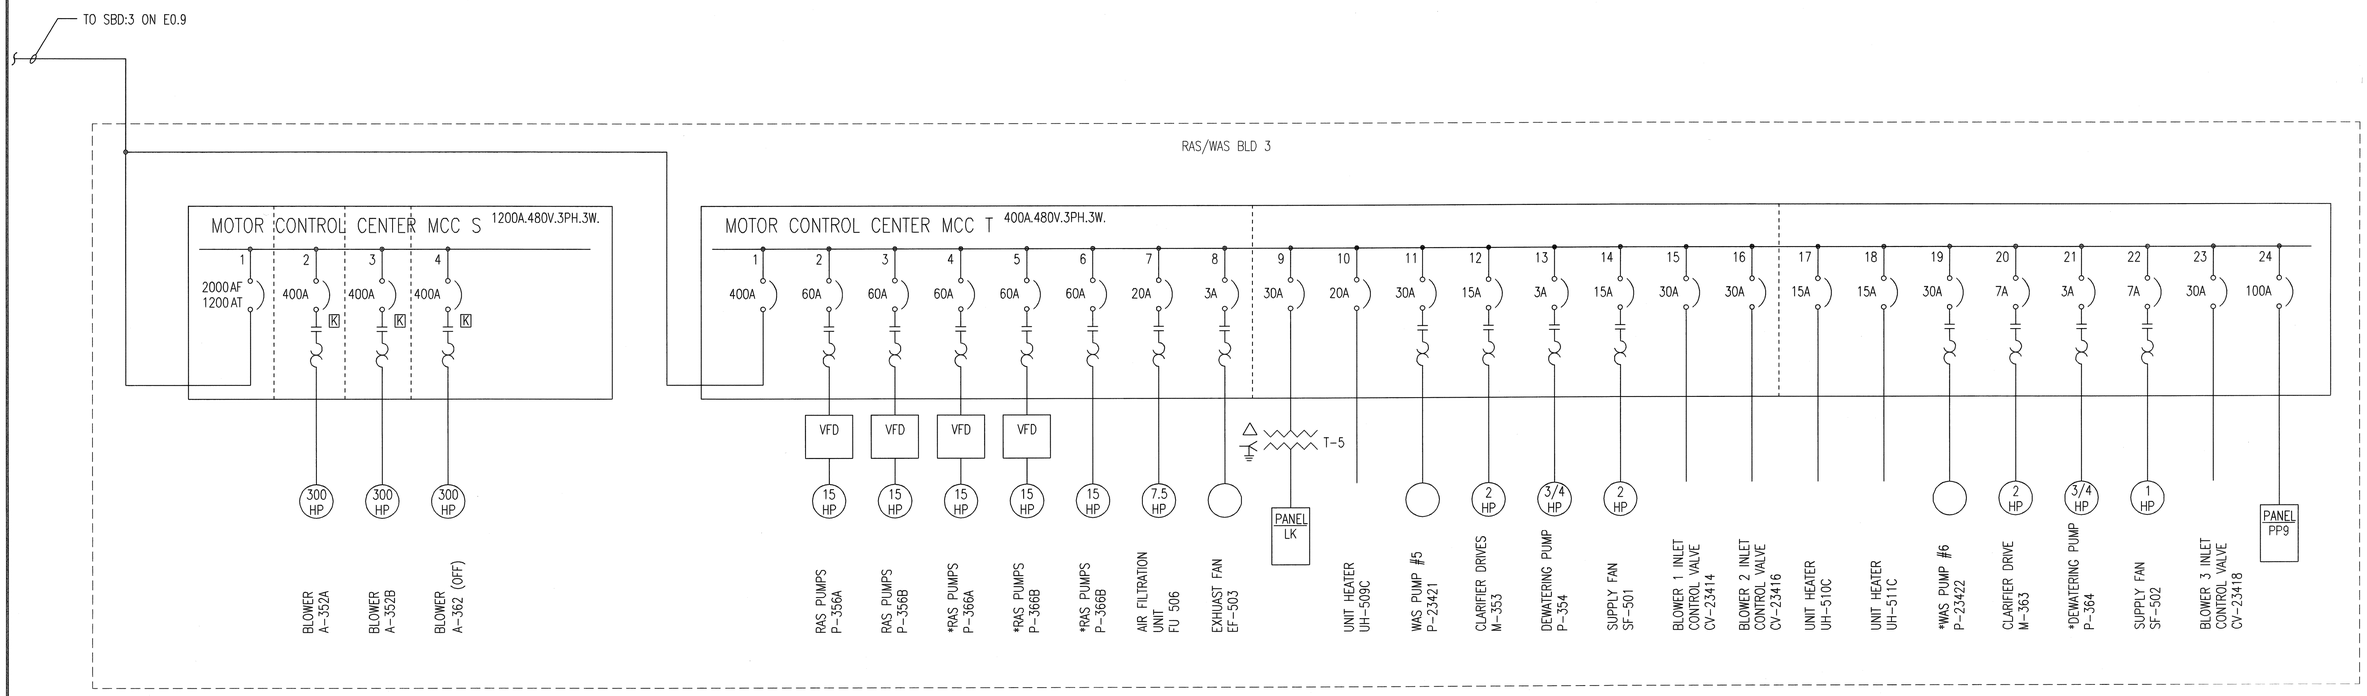

GENERAL ONE-LINE DIAGRAM NOTES:

1. UNLESS OTHERWISE NOTED, ALL CIRCUIT BREAKERS AND/OR SWITCHES ARE THREE POLE.
2. ALL ELECTRICAL EQUIPMENT AND WIRING SHOWN IN A LIGHT LINE, IS EXISTING TO REMAIN.

1 EXISTING ONE-LINE DIAGRAM

NOT TO SCALE

RICHARD W. WHITEHEAD LICENSED PROFESSIONAL ENGINEER KANSAS

2-23-15

No.	Revision	By	Date

CITY OF WICHITA, KANSAS

EXISTING ONE-LINE DIAGRAM

WWTP #2 EMERGENCY POWER PROJECT
C.O.W. PROJECT NO. 468-84956

PEC
PROFESSIONAL ENGINEERING CONSULTANTS, P.A.
303 SOUTH TOPEKA WICHITA, KS 67202
316-262-2691 www.pec1.com

Designed by RWW
Drawn by CJV
Job No. 34-14229-001-0042
Date 2/23/15
Sht. E0.12 of 36

Saved 01-31-2015 12:34:15 PM by CJV
Plot Scale 1:1 02-24-2015 10:44:30 AM by CHRIS VAIL
U:\Wichita-Pec\2014\14229\001\Elec\Drawings\E0.12 EXISTING ONE-LINE DIAGRAM