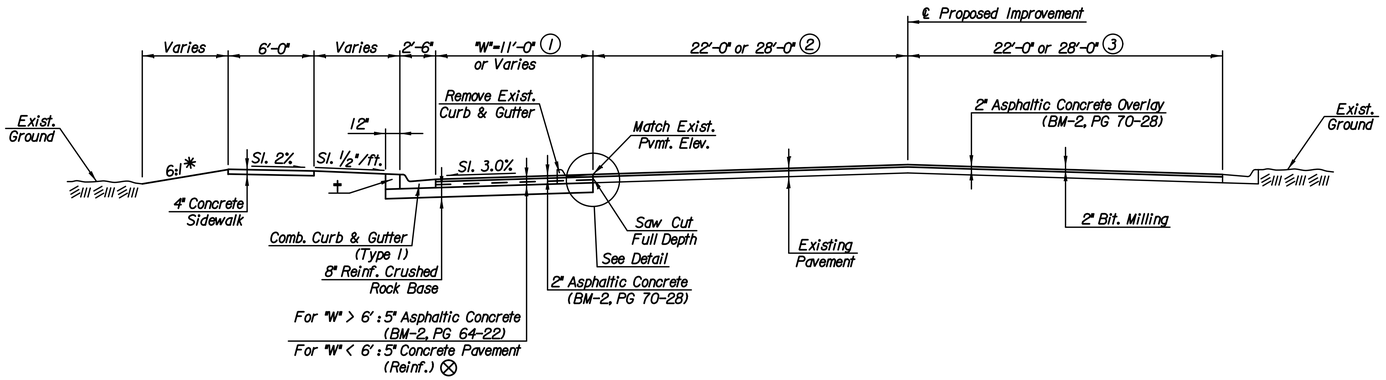

TYPICAL SECTION - BITUMINOUS PAVEMENT WIDENING w/CURB

Sta. 43+60.00 to Sta. 48+20.66
Sta. 51+89.09 to Sta. 53+10.34

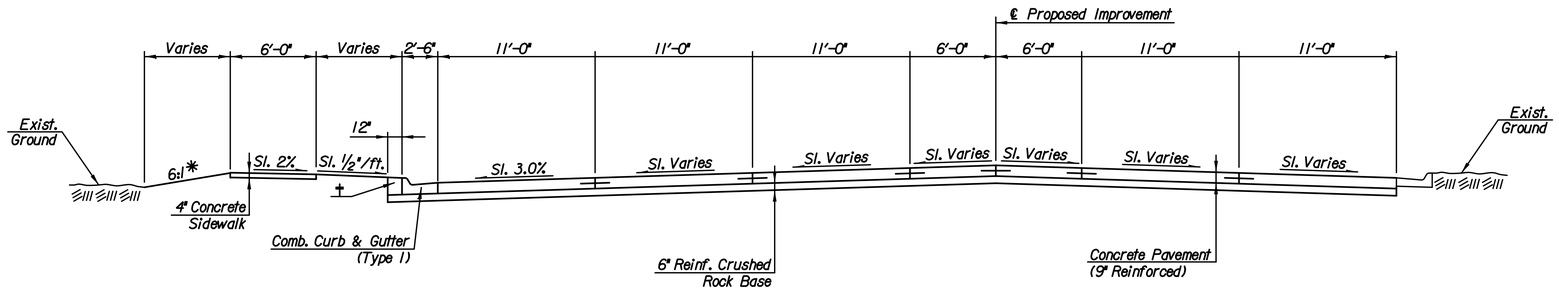

TYPICAL SECTION - CONCRETE PAVEMENT

Sta. 48+20.66 to Sta. 49+16.66
Sta. 50+81.09 to Sta. 51+89.09

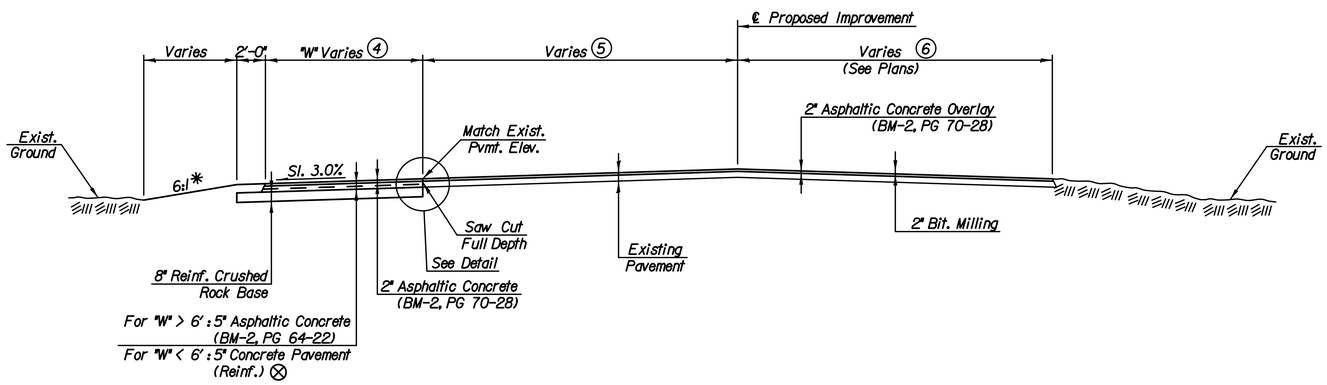

TYPICAL SECTION - BITUMINOUS PAVEMENT WIDENING w/o CURB

Sta. 53+10.34 to Sta. 57+43.00

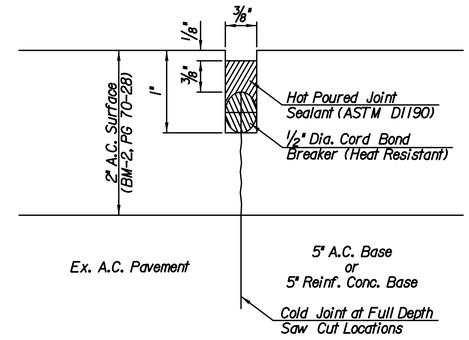

SAW & SEAL DETAIL

(For A.C. Pavement)

NOTE: After final surfacing, the Contractor shall saw & seal the A.C. Surface Course along all locations where the existing pavement is being widened. All costs associated with this work shall be considered SUBSIDIARY to the Measured Quantity Bid Item "Saw & Seal Joints".

(1) Varies from 0.50' at Sta. 43+60.00 to 8.89' at Sta. 45+83.87.
Varies from 8.89' at Sta. 45+83.87 to 8.77' at Sta. 47+40.59.
Varies from 8.77' at Sta. 47+40.59 to 11.00' at Sta. 48+00.00.
Varies from 11.00' at Sta. 52+89.43 to 11.78' at Sta. 53+10.34

(2) Varies from 22'-0" at Sta. 45+83.87 to 28'-0" at Sta. 47+40.59.
Varies from 28'-0" at Sta. 52+89.43 to 27.22' at Sta. 53+10.34.

(3) Varies from 22'-0" at Sta. 45+94.03 to 28'-0" at Sta. 47+40.59.

(4) Varies from 11.78' at Sta. 53+10.34 to 1.00' at Sta. 57+43.00.

(5) Varies from 27.22' at Sta. 53+10.34 to 11.00' at Sta. 57+43.00.

(6) Varies from 28.00' at Sta. 53+10.34 to 12.59' at Sta. 57+43.00.

* Dimensions and Slopes for standard ditches and fills. See plan and cross-sections for variations.

† Backfill. Quantities for this work are included in the Earthwork Summary Table.

⊗ Where Reinforced Concrete is used as the pavement base, transverse joints shall be located in the base in line with the curb joints. After final surfacing, the Contractor shall saw & seal the A.C. surface course along all transverse joint locations in the base, per the "Saw & Seal Detail" shown. All costs associated with this work shall be SUBSIDIARY to the Measured Quantity Bid Item "Saw & Seal Joints".

No.	Revision	By	Date

HILLSIDE

TYPICAL SECTIONS

GARY JANZEN, P.E.-CITY ENGINEER
CITY OF WICHITA PROJECT NO. 472-85161

PEC
PROFESSIONAL ENGINEERING CONSULTANTS, P.A.
303 SOUTH TOPEKA WICHITA, KS 67202
316-262-2691 www.pec1.com

Designed by	JPS	Job No.	14136	Sht. 2 of 62
Drawn by	SVB	Date	Feb., 2015	

Plotted By: svb Date: 2/20/2015 12:05:38 PM
FILE: U:\Wichita-Civil\2014\14136\000\Trans\Road\DGN Project\Typicals\14136-TypicalSections 1.dgn