BENCHMARK:

BM #2 – "□" Chiseled on Top of Curb at West End of Median in Shadow Lakes Interance
Sta. 7+83, 53' Rt.
Elev. = 1363.41 (NGVD 29)

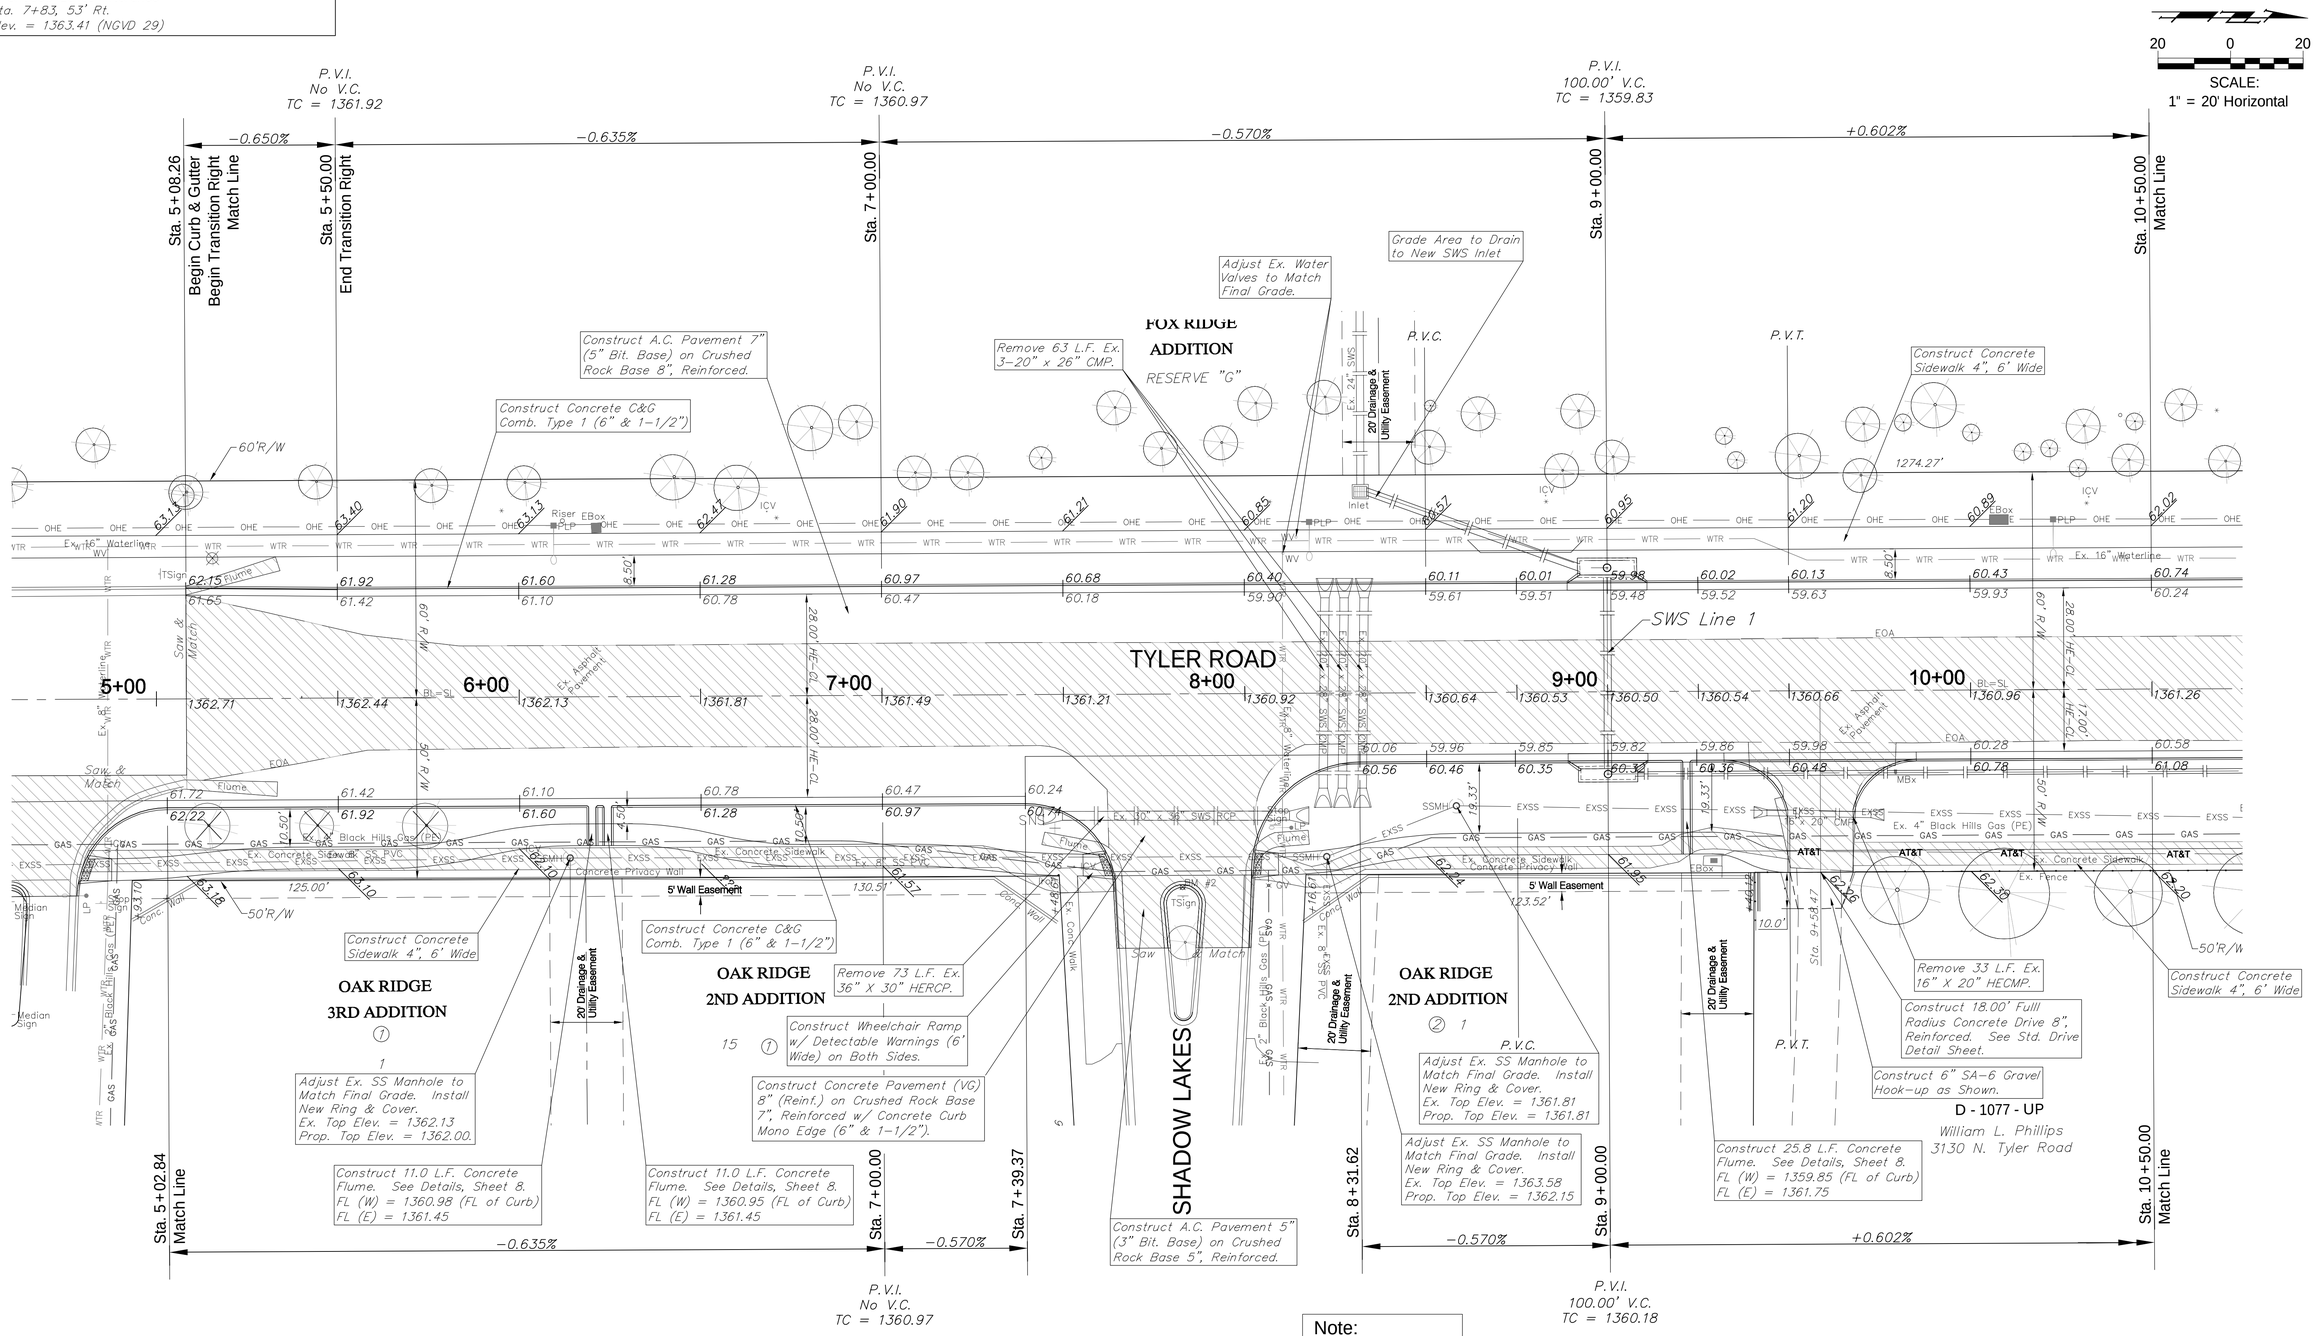

Note:
Trees/Shrubs to be removed are marked thus:

Note:
Pavement, Sidewalks, Etc. To Be Removed Are Indicated By:

Drawing File: E:\eng\Tyler-29th to 37th\Land\dwg\Tyler Base.dwg {Pav02}

Design: ENGINEER Drawn: STAFF Approved: ENGINEER Scale: NOTED	Project No. 08-02-E057 CAPITAL IMPROVEMENT PROJECT TYLER ROAD PAVING Sta. 5+02.85 to Sta. 10+50.00 TYLER ROAD - 29TH STREET NORTH to 37TH STREET NORTH	Baughman Company , P.A. 315 Ellis St. Wichita, KS 67211 P 316-262-7271 F 316-262-0149 ENGINEERING | SURVEYING | PLANNING | LANDSCAPE ARCHITECTURE

March 2015

SHEET 11 OF 95