BENCHMARK:

BM #3 – "□" Chisled on Top of Curb on West Side of Handicap Ramp at the North Side of Entrance to Fox Ridge
Sta. 17+43, 57' Lt.
Elev. = 1367.36 (NGVD 29)

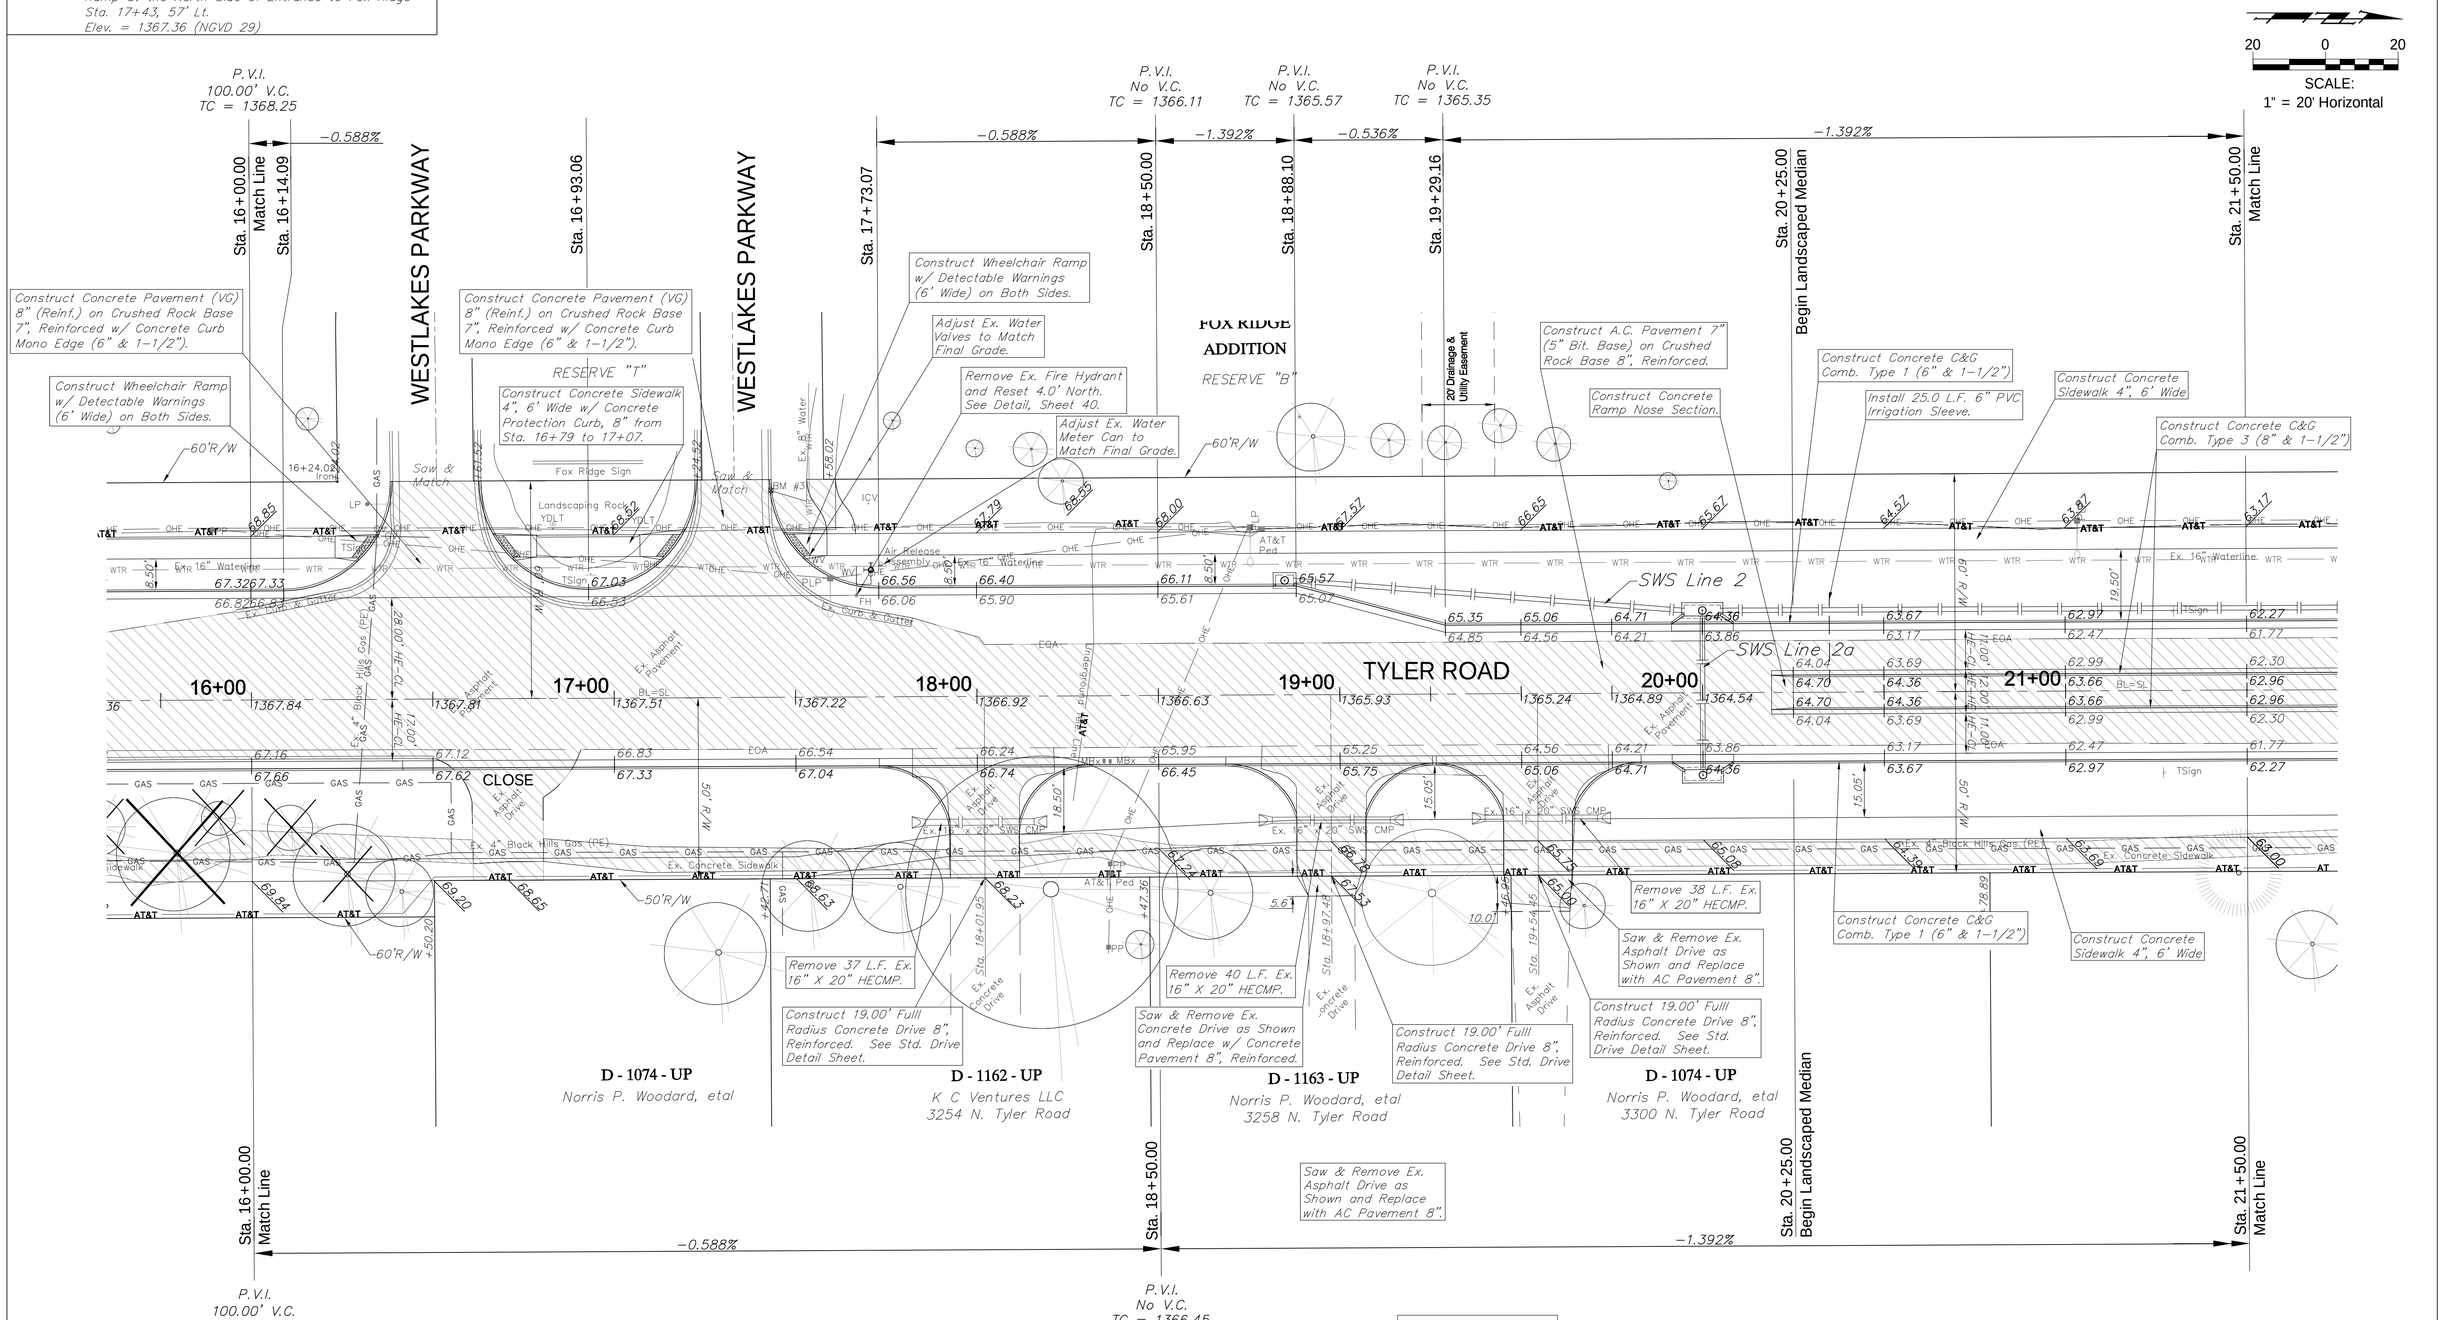

Note:
Trees/Shrubs to be removed are marked thus:

Note:
Pavement, Sidewalks, Etc. To Be Removed Are Indicated By:

Drawing File: E:\eng\Tyler-29th to 37th\Land\dwg\Tyler Base.dwg [Pav04]

Design: ENGINEER Drawn: STAFF Approved: ENGINEER Scale: NOTED	Project No. 08-02-E057 CAPITAL IMPROVEMENT PROJECT TYLER ROAD PAVING Sta. 16+00.00 to Sta. 21+50.00 TYLER ROAD - 29TH STREET NORTH to 37TH STREET NORTH	Baughman Company , P.A. 315 Ellis St. Wichita, KS 67211 P 316-262-7271 F 316-262-0149 Baughman ENGINEERING | SURVEYING | PLANNING | LANDSCAPE ARCHITECTURE

March 2015

SHEET 13 OF 95