BENCHMARK:

BM #4 – "T" Post Set at Fence Line Next to Brace Post
South Side of Entrance to 3320 Tyler Rd
Sta. 26+00, 50' Rt.
Elev. = 1361.08 (NGVD 29)

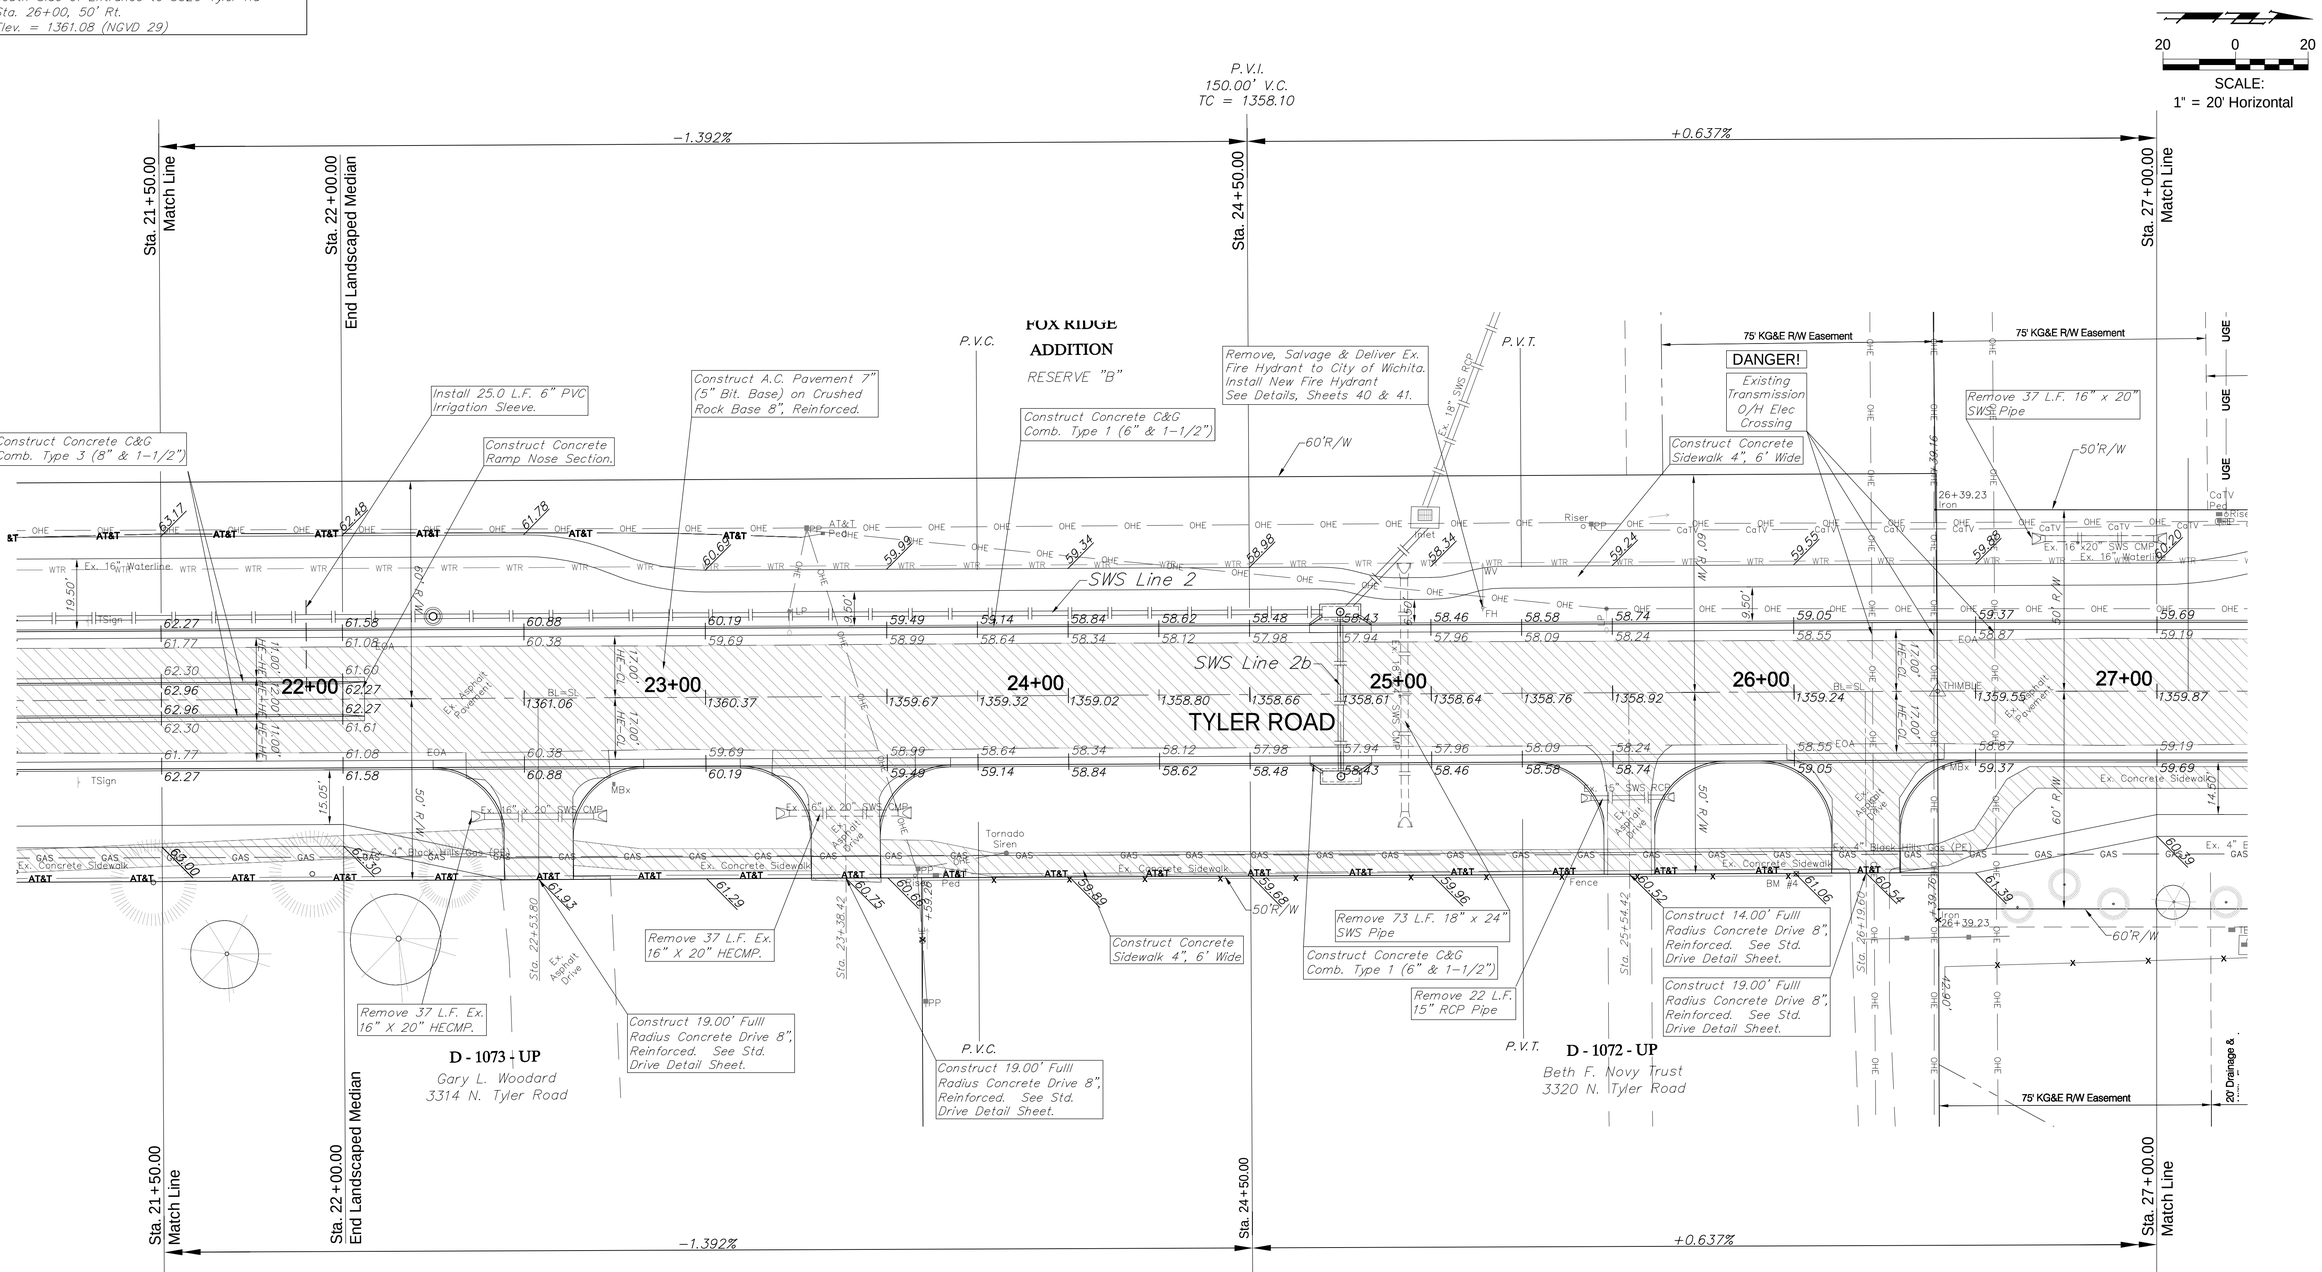

Note:
Pavement, Sidewalks, Etc.
To Be Removed Are
Indicated By:

Drawing File: E:\eng\Tyler-29th to 37th\Land\dwg\Tyler Base.dwg (Pav05)

Design: ENGINEER	Project No. 08-02-E057 CAPITAL IMPROVEMENT PROJECT	Baughman Company , P.A.
Drawn: STAFF	TYLER ROAD PAVING	315 Ellis St. Wichita, KS 67211 P 316-262-7271 F 316-262-0149
Approved: ENGINEER	Sta. 21+50.00 to Sta. 27+00.00	ENGINEERING | SURVEYING | PLANNING | LANDSCAPE ARCHITECTURE
Scale: NOTED	TYLER ROAD - 29TH STREET NORTH to 37TH STREET NORTH	Baughman

March 2015

SHEET 14 OF 95