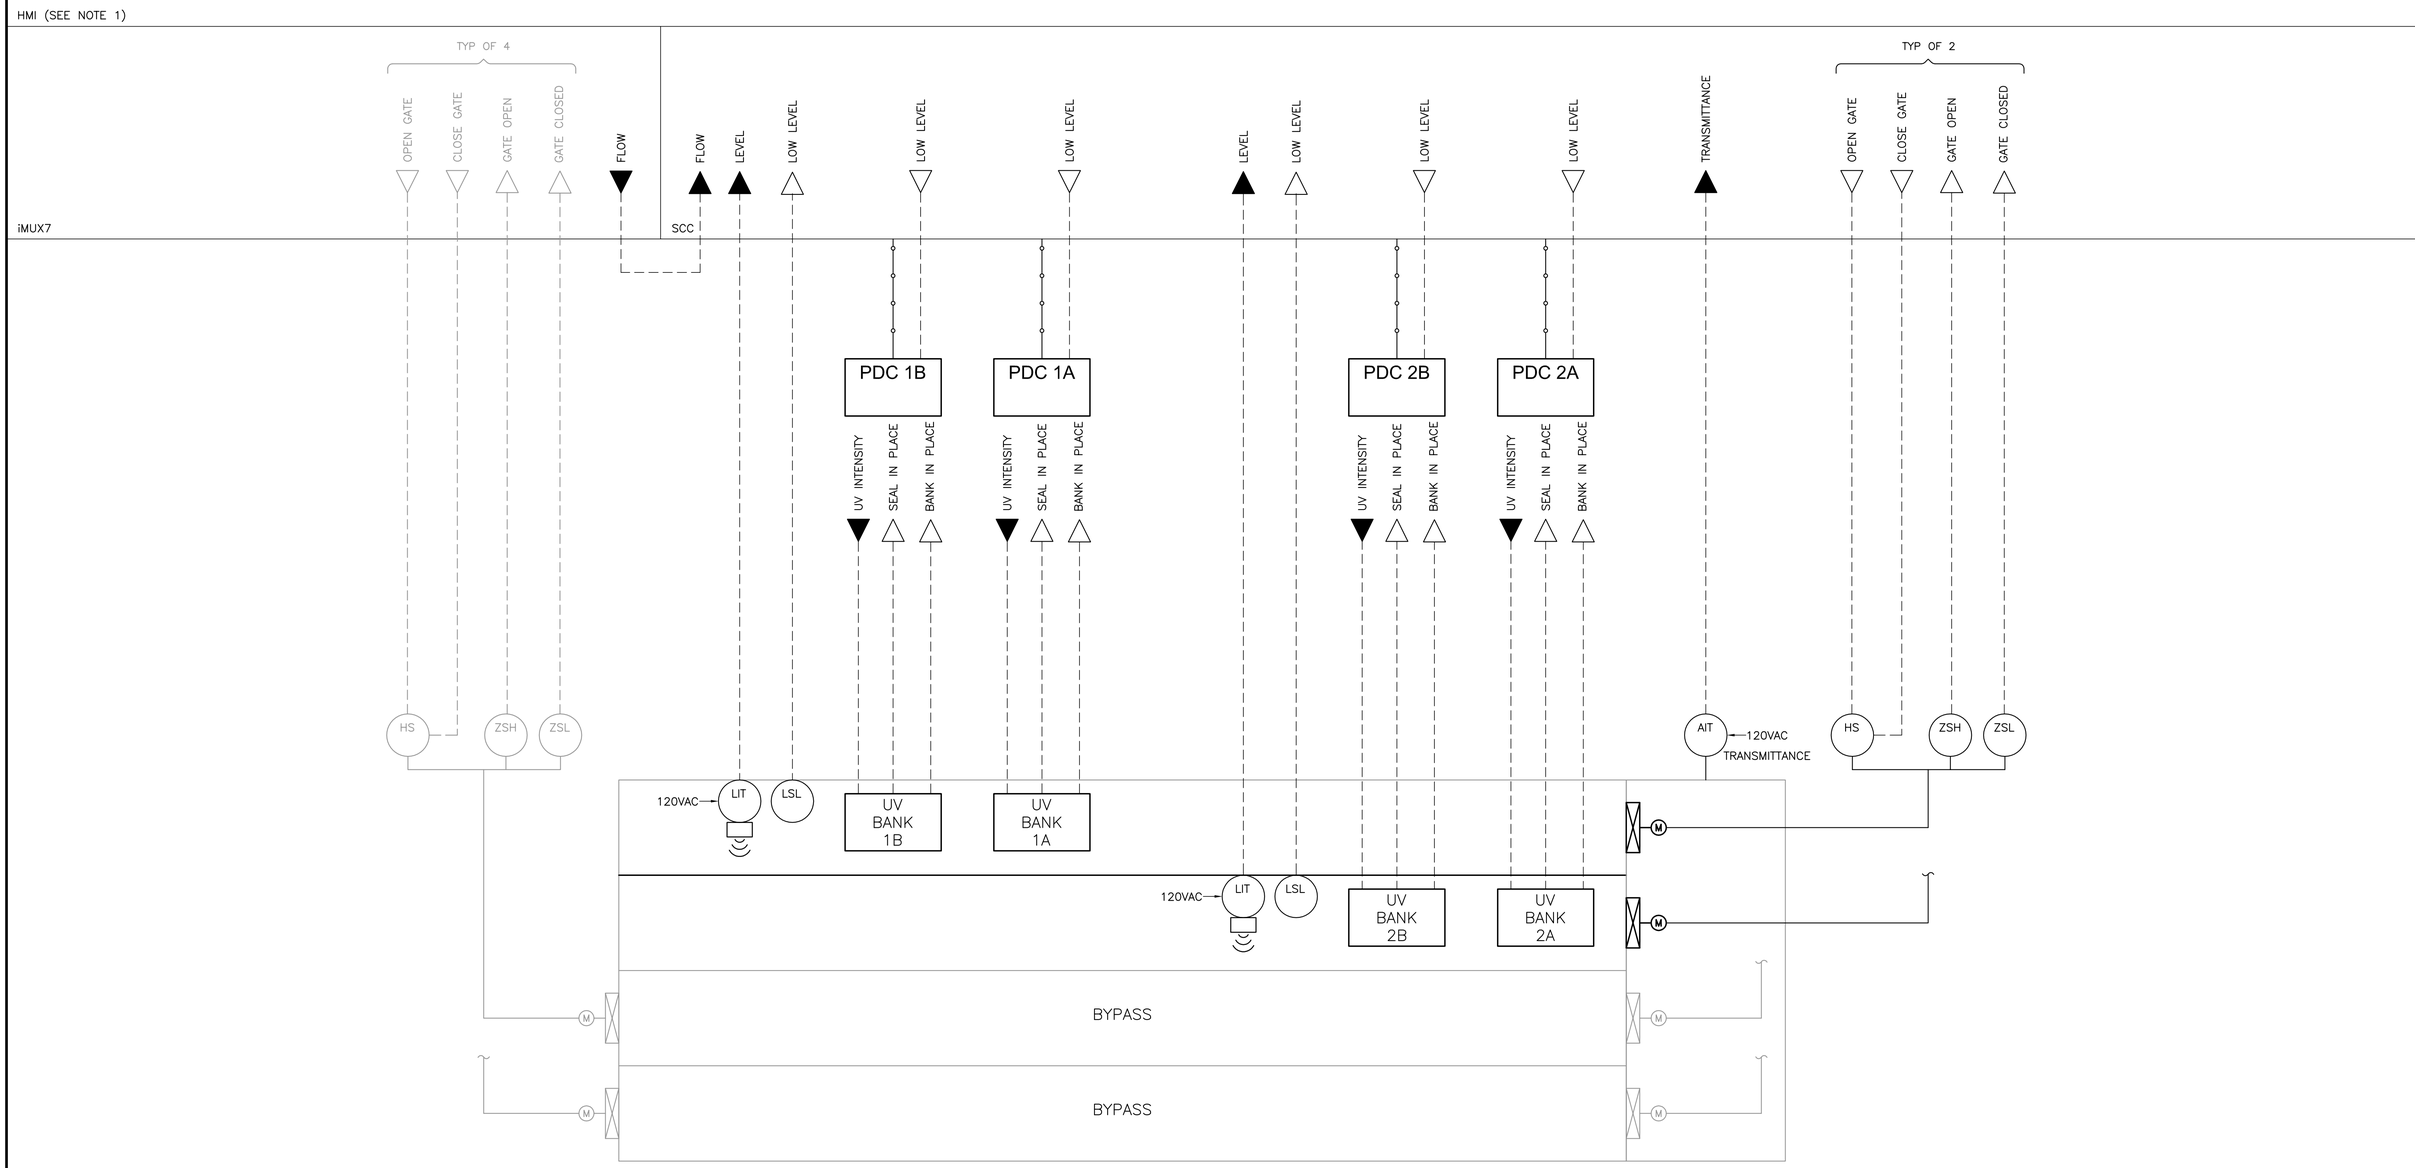

NOTES:

1. HMI DATA DESCRIBED IN CONTROL NARRATIVES.

SCOTT L. LINDELL LICENSED 22968 KANSAS PROFESSIONAL ENGINEER
April 24, 2015

REV. NO.	DATE	DRWN	CHKD	REMARKS

DESIGNED BY: S. LINDELL
DRAWN BY: K. REESE
SHEET CHK'D BY: X
CROSS CHK'D BY: X
APPROVED BY: X
DATE: APRIL 2015

CDM Smith
9200 Ward Parkway, Suite 500
Kansas City, MO 64114
Tel: (816) 444-8270
MO COA No. 001431

CITY OF WICHITA, KANSAS
WATER AND SEWER DEPARTMENT
SEWAGE TREATMENT PLANT NO.2 IMPROVMENTS
UV DISINFECTION

UV DISINFECTION FACILITY
PROCESS AND INSTRUMENTATION DIAGRAM

PROJECT NO. 2395-104609
FILE NAME: IPID004
SHEET NO.
I-4

XREFs: [CDMS_2234] Images: []
Last saved by: REESEKB Time: 4/2/2015 9:54:01 AM
pw:\\ProjectwiseNT1.cdm.com:PW_AM1\2395\104609\04 Design Services NM_5X\05 Process Mechanical\10 CADD\IPID004.dwg
©2015 CDM SMITH ALL RIGHTS RESERVED.
REUSE OF DOCUMENTS: THESE DOCUMENTS AND DESIGNS PROVIDED BY PROFESSIONAL SERVICE, INCORPORATED HEREIN, ARE THE PROPERTY OF CDM SMITH. AND ARE NOT TO BE USED, IN WHOLE OR PART, FOR ANY OTHER PROJECT WITHOUT THE WRITTEN AUTHORIZATION OF CDM SMITH.