PLOTTED: Tuesday, May 12, 2015 @ 01:17PM

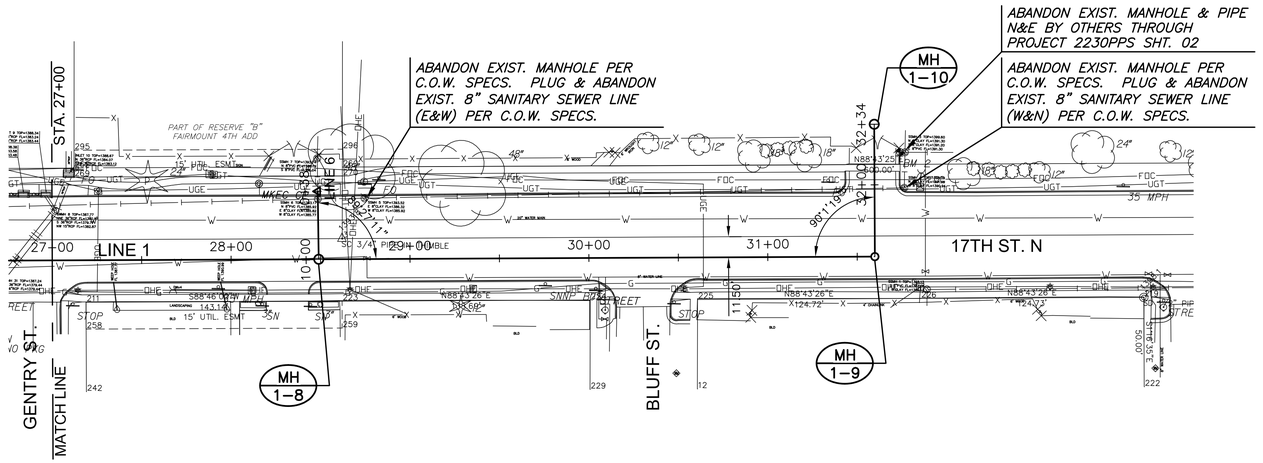

SCALE: 1"=40'

0 20 40 80

PLAN - SS LINE 1 (3)

PROFILE - SS LINE 1 (3)

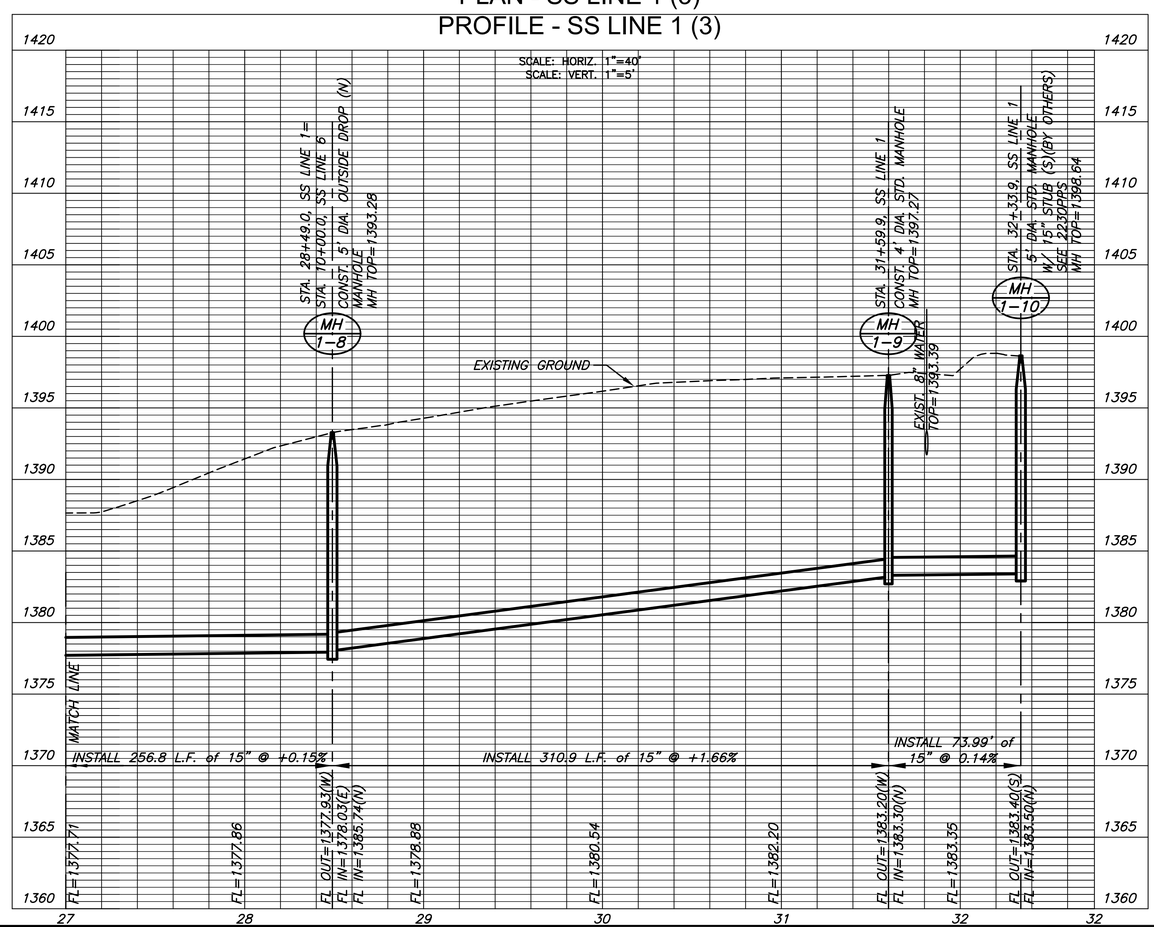

NOTE:
CONTRACTOR TO VERIFY THE DEPTH AND LOCATION OF EXISTING UTILITIES PRIOR TO CONSTRUCTION.

MKEC
Wichita, KS • 316-684-9600

SANITARY SEWER PLANS FOR

17TH STREET SANITARY SEWER

WICHITA, KANSAS

©2015
MKEC Engineering
All Rights Reserved
www.mkec.com
These drawings and their contents, including, but not limited to, all concepts, designs, & ideas are the exclusive property of MKEC Engineering (MKEC), and may not be used or reproduced in any way without the express consent of MKEC.

SANITARY SEWER LINE 1 CONT.

PROJECT NO.	468-85021
DATE	MARCH 2015
SCALE	AS SHOWN

DESIGNED	DRAWN	CHECKED
JRA	WNJ	JRA

NO.	REVISION	DATE

SHEET NO.

08 OF 51

J:\PROJECTS\2014\140101\0773_COW_17TH STREET SANITARY SEWER\05-CIVIL\CAD\SAN\14773_BP03.DWG