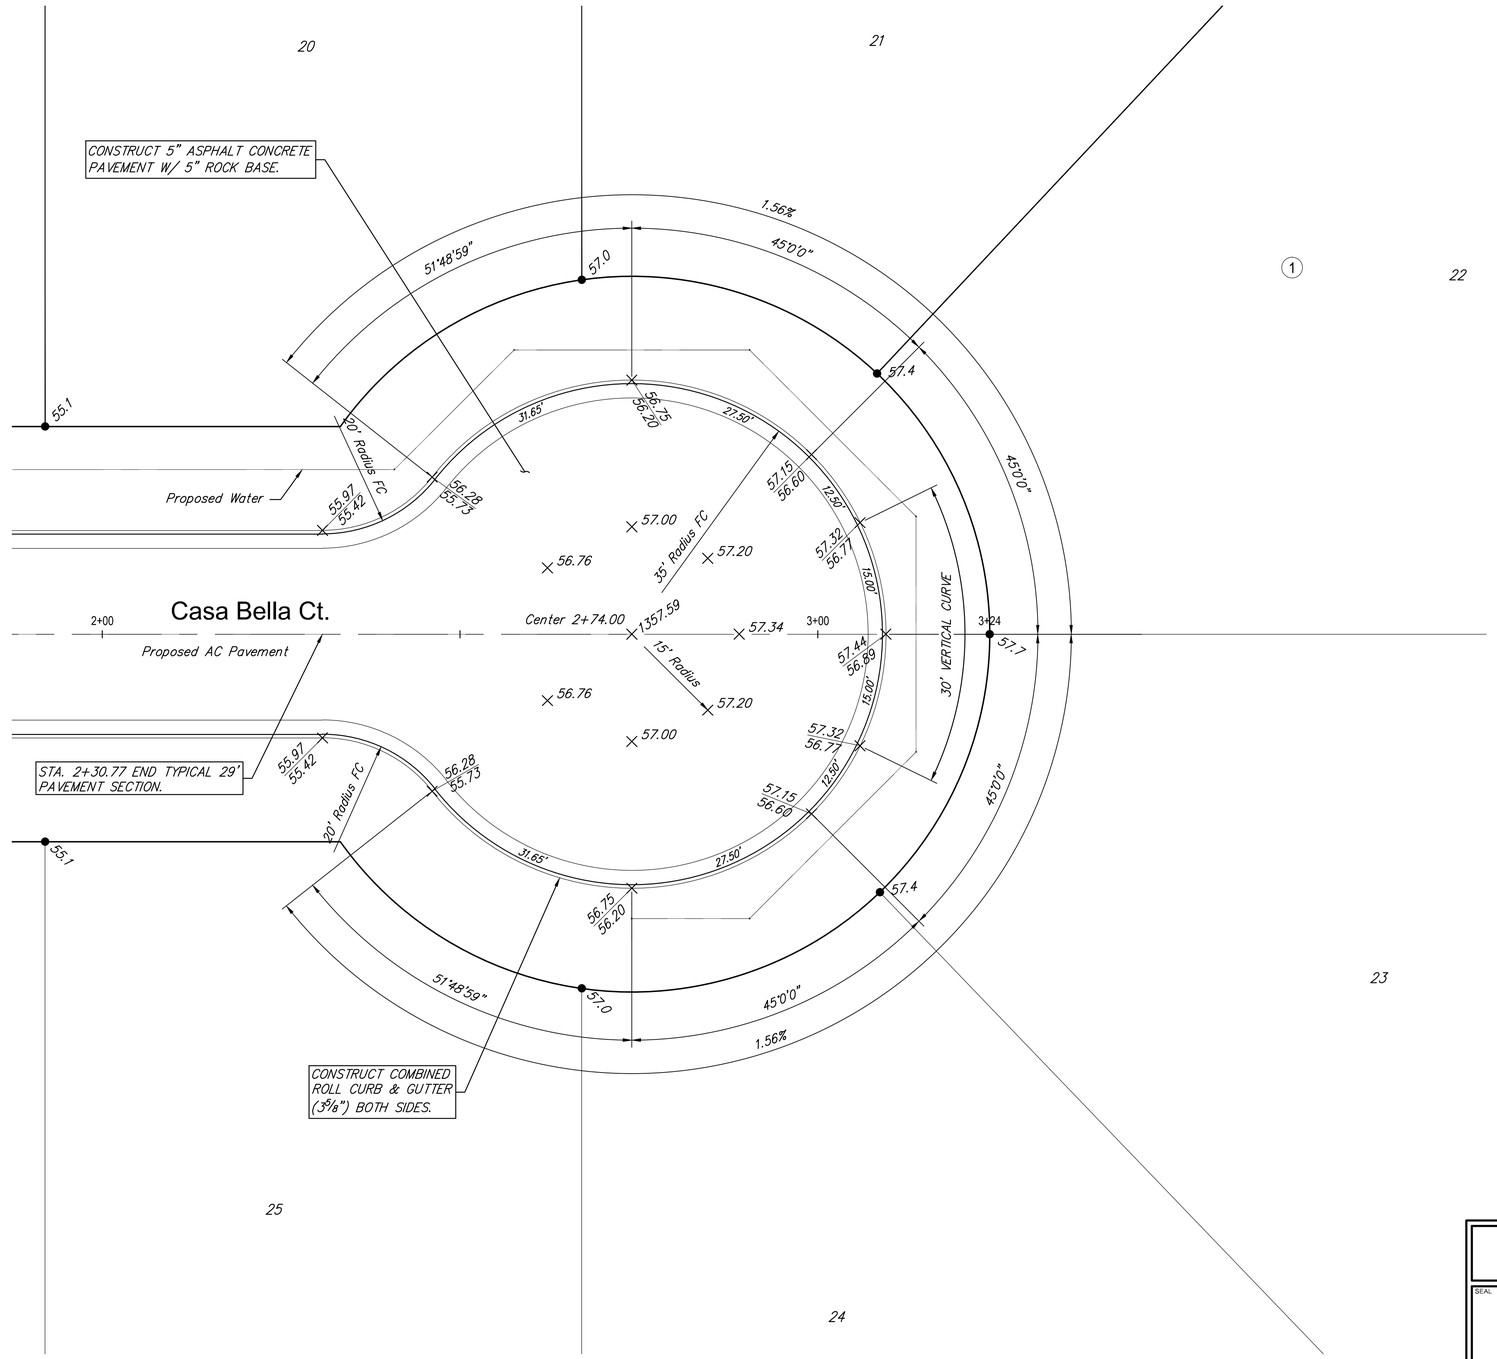

10' 0 5' 10'

Casa Bella 3rd - Phase 2

Cul-de-Sac Details

SEAL

RUGGLES & BOHM

ENGINEERING | SURVEYING | LANDSCAPE ARCHITECTURE | GOVERNMENT

924 NORTH MAIN WICHITA, KANSAS 67203 P (316) 264-8008 F (316) 264-6621
WWW.RBKANSAS.COM

PROJECT NUMBER	RB JOB NO.	DWG. SCALE
472-84946	4291E	...

DRAWING FILE
4291E Engineering Base [Cul-de-Sac Details]

DATE	.
DESIGN	EJG
DRAWN	DRS
REVIEW	4/14/2015
SHEET	13
OF	42

(c) Copyright 2015, Ruggles & Bohm, P.A.

F:\Projects\Projects 4200--4299\4291E (Casa Bella 3rd Phase 2 Engineering)\4291E Engineering Base.dwg