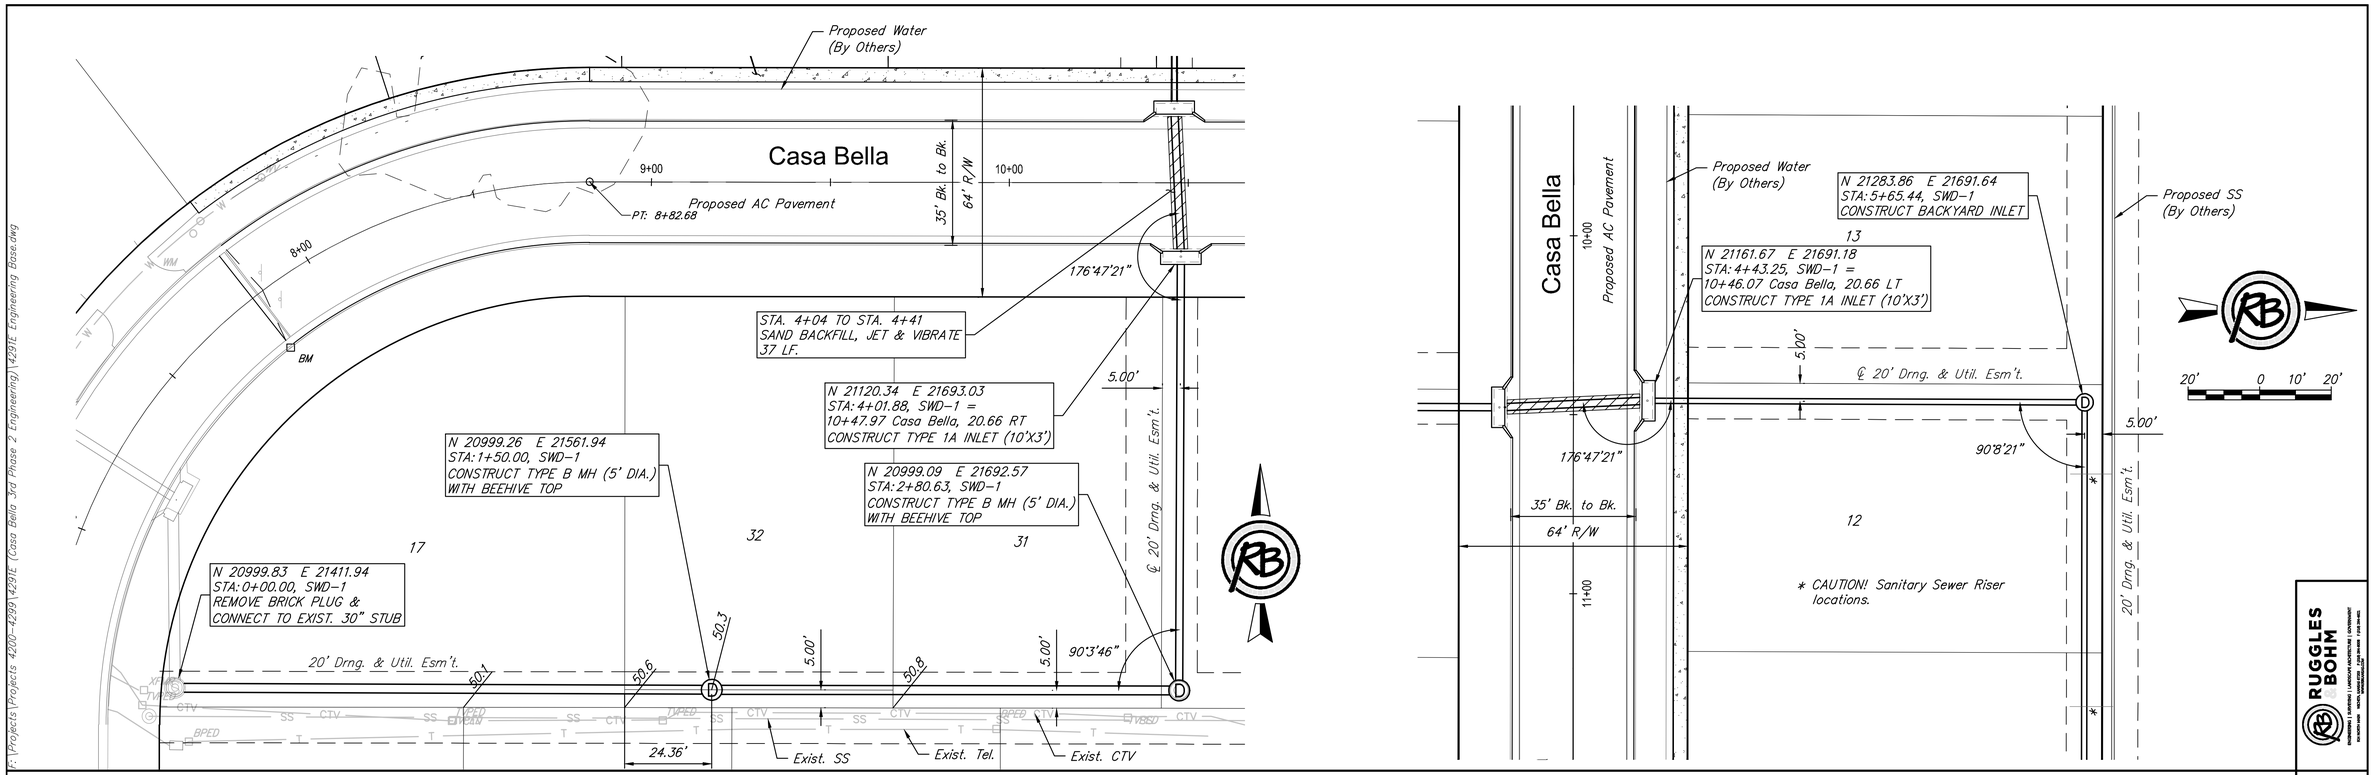

RUGGLES BOHM
ENGINEERING | PLANNING | LANDSCAPE ARCHITECTURE | ENVIRONMENT
WICHITA, KS | (316) 263-5851 | FAX (316) 263-1963

REVIEW	4/14/2015
DATE	
DESIGN	EJG
DRAWN	DRS
PROJECT NUMBER	472-94946
DRAWING FILE	4291E Engineering Base
RB JOB	4291E
SHEET	15 of 42

Casa Bella 3rd - Phase 2
SWS LINE 1 (1 of 2)
Wichita, Kansas

F:\Projects\Projects 4200-4299\4291E (Casa Bella 3rd Phase 2 Engineering)\4291E Engineering Base.dwg