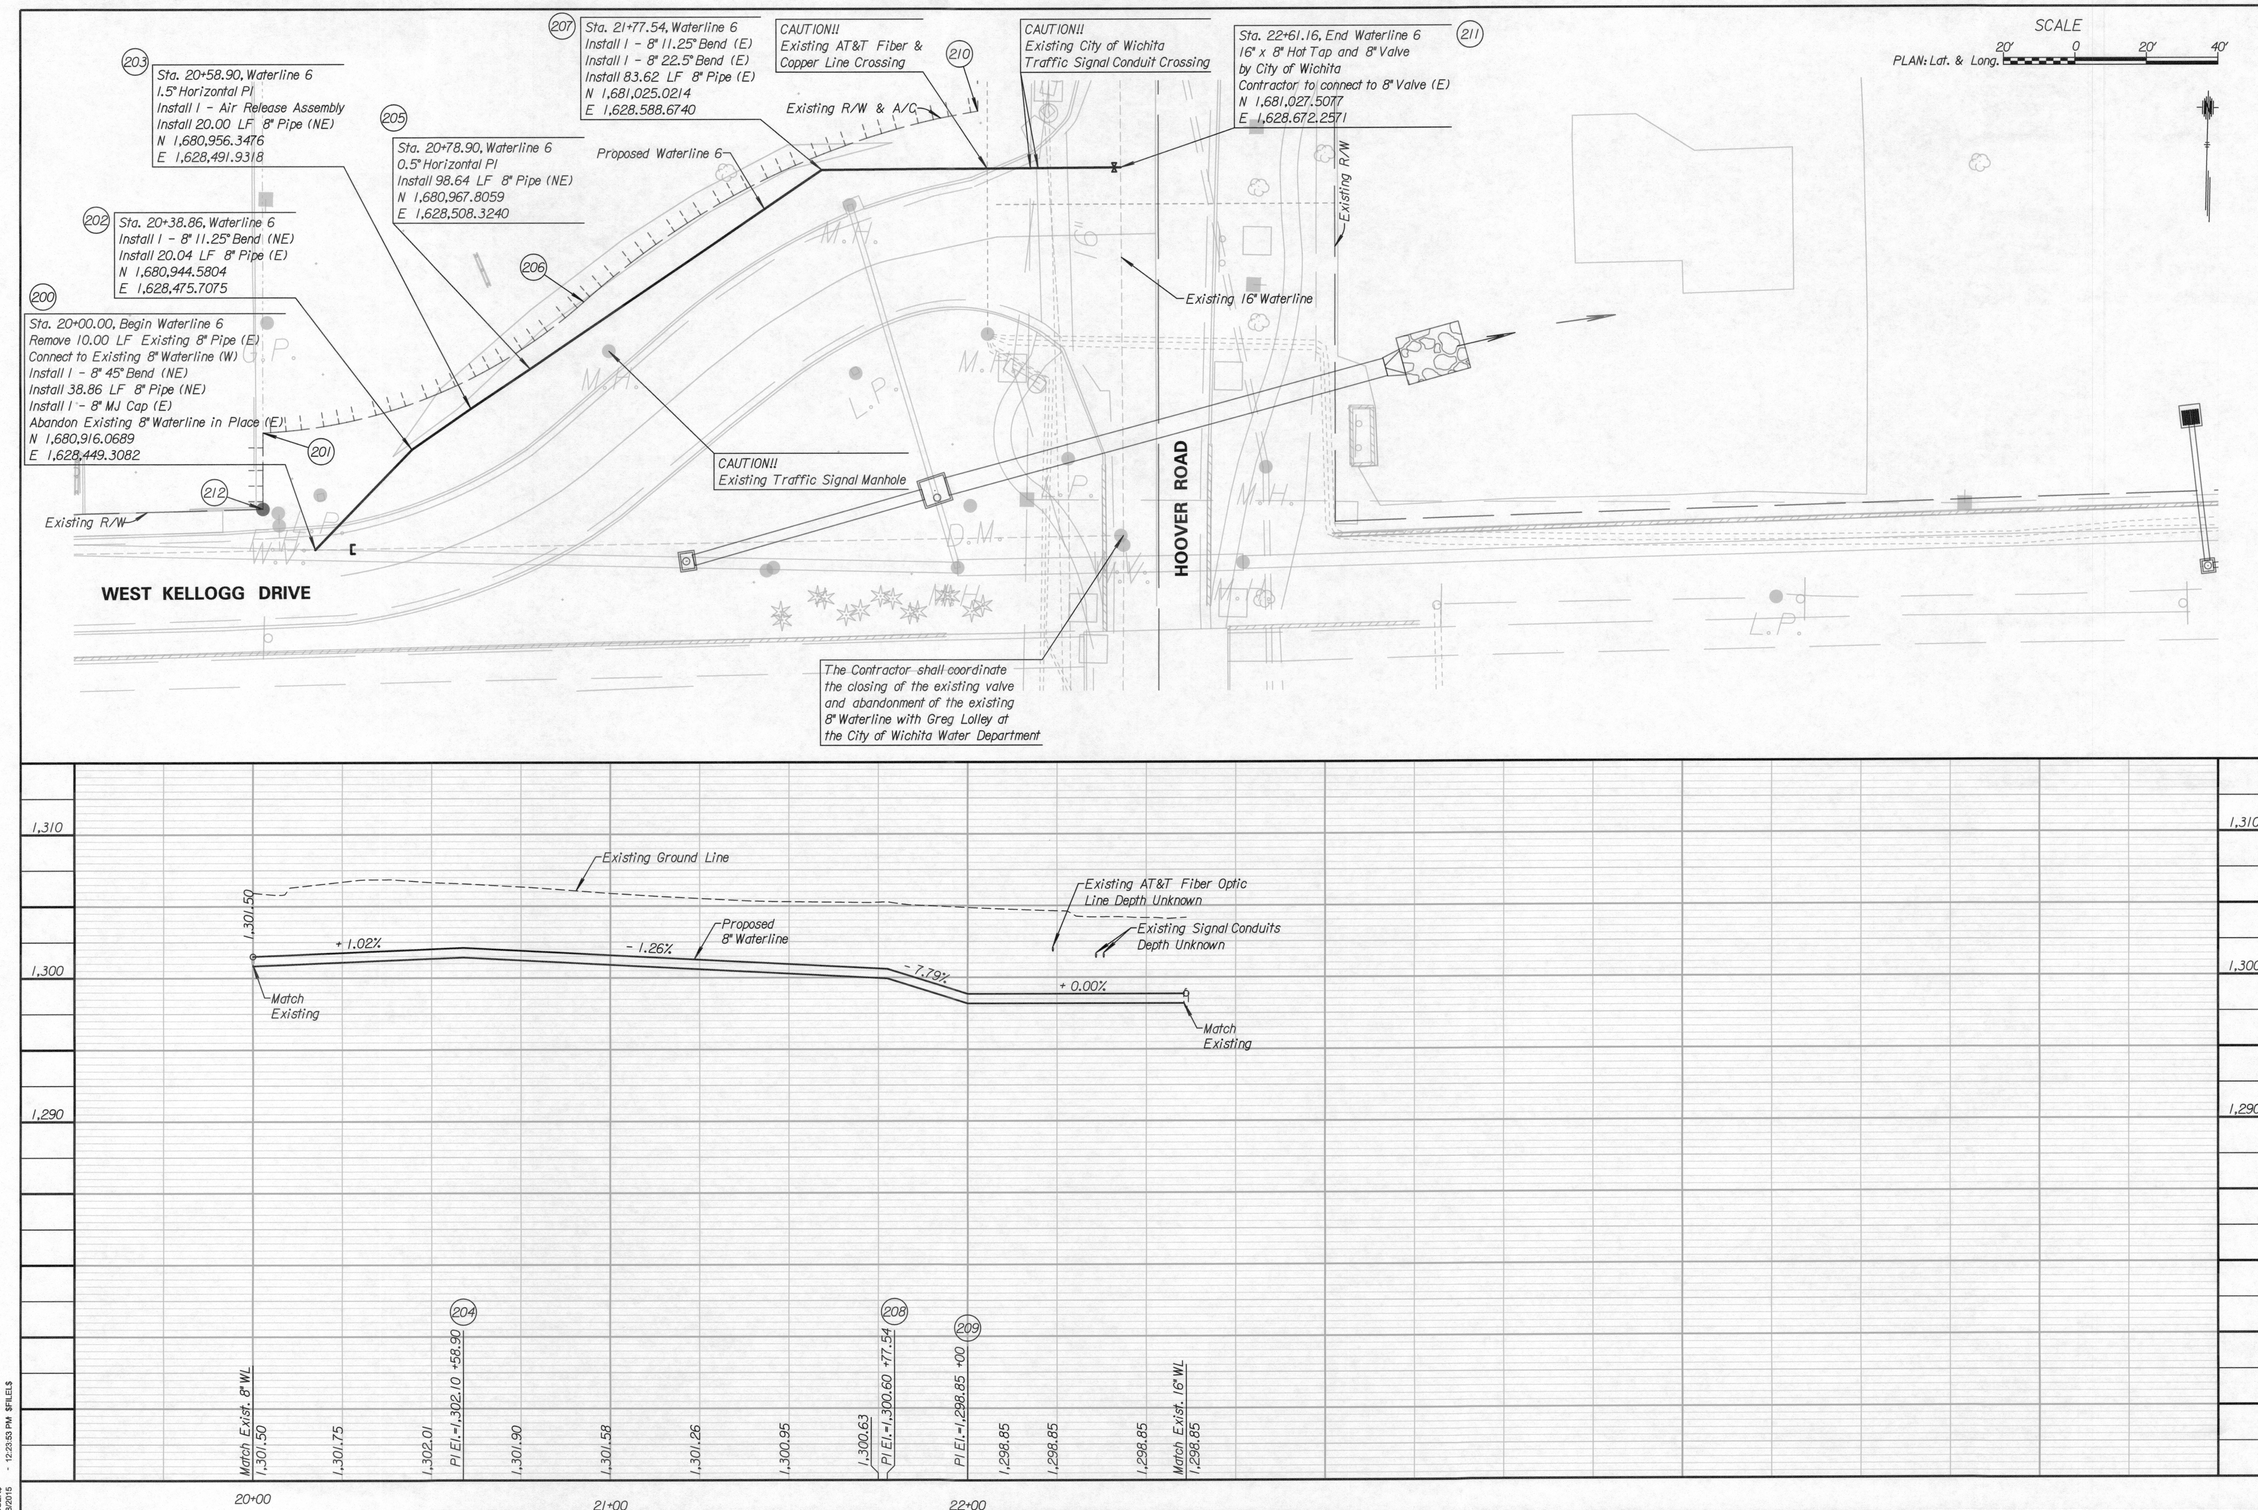

IF THIS DRAWING IS LESS THAN 22" X 36" IT IS A REDUCED SIZE DRAWING

Tran Systems
245 NORTH WACO
SUITE 222
WICHITA, KANSAS 67202
PHONE: 316-303-3000
FAX: 316-303-0156

MICHAEL D. BAILEY
LICENSED
20585
6/8/15
KANSAS
PROFESSIONAL ENGINEER

CONSULTANTS:

WATER MAIN RELOCATIONS - PHASE 1
KELLOGG & I-235 INTERCHANGE
RED PROJECT

WICHITA, KANSAS

CITY OF WICHITA

REVISIONS:

MARK	DATE	DESCRIPTION

PROJ NO: P125140031
SCALE: 1" = 20'
DATE: 6/8/2015
DESIGNED BY: DAN
DRAWN BY: DAN
CHECKED BY: MDB

SHEET TITLE:
WATERLINE 6
STA. 20+00.00 TO
STA. 22+61.16

SHEET NO.
15
SHEET 15 OF 22

$USER$
6/8/2015 - 12:23:53 PM SFILELS