FHWA REG NO.	STATE	PROJECT NO.	YEAR	SHEET NO.	SHEETS
7	KANSAS	54-87 K-4445-01	1996	19	73

P.O.T. Sta. 14+62.62 West Branch ℄
N. 1683209.828
E. 1666604.313
1. Set Chiselled "+" @ 1' North of South End End of Concrete Ditch Liner
2. South End–West Slope Wall To Ditch Liner 8.62' W
3. South End–East Slope Wall To Ditch Liner 18.87' E
4. #4 Rebar (Baughman) NE Corner Lot 12 Block A, Nashville Park Add. 48.95' S.

P.O.T. Sta. 15+95.57 West Branch ℄
N. 1683342.780
E. 1666602.163
1. Set 60 d Nail in ℄ Concrete Joint Concrete Ditch Liner
2. No Ties

P.I. Sta. 17+44.61 West Branch ℄ (Δ = 173°49'46")
N. 1683491.790
E. 1666599.720
1. Set Chiselled "+" in East Concrete Slope Wall, just South of RCB 31.42' SW
2. Wooden Fence Corner Post 9.47' NE
3. Center East End Handrail on South Headwall RCB 23.90' WNW
4. Center West End Handrail on South Headwall RCB

Approximate Location Of Proposed Sanitary Manhole (By Others)

Sta 18+85.22 ℄ West Branch of Dry Creek =Sta 154+45.62 ℄ Kellogg Ave. Const. 3–12'x7'x261'–2" RFB Bridge (By Others)

Scale: 1"=20'

Remove and Replace 4'± Dumpster Pad & Fence, As Necessary. (Cost Subsidiary to Gabion Installation)

Remove Ex. Conc. Channel

Sta. 15+83 ℄ Remove Exist. Conc. Flume & Construct Slope Drain Rt. (W=2') See Sh. 3

Sta. 17+35 Install Single Row Gabion Units Transverse To Channel. End Channel Work, Gabions Lt. & Rt., and Reno Mattrass.

Remove & Reset Existing Fence. See Sheet 49.

Move Electrical Panel From Sta. 15+60.5, 18.5' Rt. To Sta. 15+60.5, 23.0' Rt.(Cost Subsidiary To Gabion Installation)

Save Curb & Gutter Parking Lot, South Sta. 15+80.

Move Light Pole From Sta. 15+85, 18.0' Rt. To Sta. 15+88±, 22.0' Rt. Subsidiary To Gabion Installation)

Sta. 16+85 Land Partnership c/o Dealers Leasing #5119

P.I. ℄ Sta. 16+14.37 (Δ = 177°48'05") N 1683361.57 E 1666601.85

New 4' Chain Link Fence (See Sheets 49–51)

Sta. 15+85 to Sta. 17+35 Remove and Reconstruct Curb & Gutter For Details See Sheet 2.

Sta. 17+87 ℄ Remove Ex. Conc. Construct Slope Drain Rt. (W=2') See Sheet 3

Remove Exist. 3–9'x4'x107' RCB (By Others)


Sta 20+28.35 Saw Cut Exist. Conc. Channel End Channel Improvements
N. 1683773.91
E. 1666566.07
(By Others)

B.M. #24 Chiselled "□" On Top Of Curb On West Side Storm Wash Cut In Kellogg Median @ 110' (±) East Of Centerline Bleckley To South Elev.=1341.17' (NGVD)

B.M. #25 Chiselled "□" On Top Of Curb At South Curb Return of South Entrance To "Dealers Leasing" Lot On West Side Pinecrest Elev. 1340.76' (NGVD)

BENCH MARKS

B.M. #59
ELEV.= 1338.59' (NGVD)

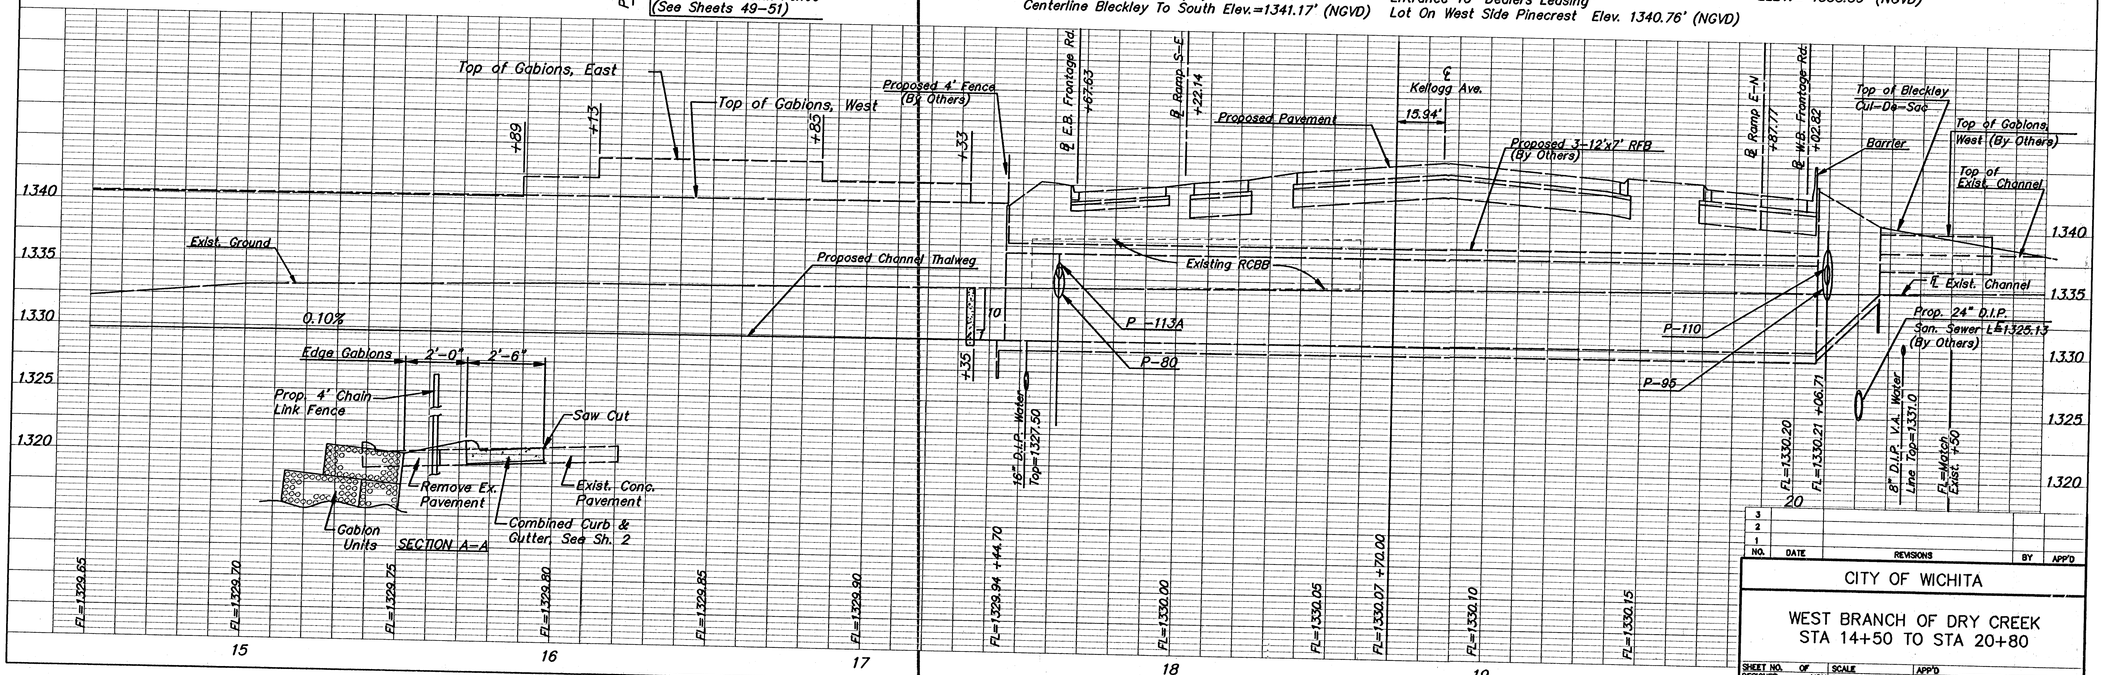

NO.	DATE	REVISIONS	BY	APP'D
3				
2				
1				

CITY OF WICHITA

WEST BRANCH OF DRY CREEK
STA 14+50 TO STA 20+80

SHEET NO.	OF	SCALE		APP'D	
DESIGNED	MDK	DETAILED	MDK	QUANTITIES	MKEC
DESIGN CK.	JNJ	DETAIL CK.	MKEC	QUAN. CK.	MKEC
				TRACED	MKEC
				TRACE CK.	MKEC

KODRPP02

19 5-28-96