STATE	PROJECT NO.	YEAR	SHEET NO.	TOTAL SHEETS
KANSAS	87 TE-0396-01	2014	1	68
F.A. NO. TEA-T039(601)				

PAVEMENT MARKING
SIGNING
SIDEWALK CONSTRUCTION

CITY OF WICHITA, KANSAS

PLAN OF PROPOSED
C.O.W. PROJECT NO. 472-85108
O.C.A. PROJECT NO. 707051
KDOT PROJECT NO. 87 TE-0396-01
1ST AND 2ND STREET BIKE LANES

INDEX OF SHEETS

1	Title Sheet
2	General Notes
3	Geometric Data
4 - 10	Typical Sections
11 - 23	Pavement Marking Sheets
24 - 25	Road Standards
26	Bike Ramp Detail
27 - 30	Erosion Control Standards
31 - 43	Signing Sheets
44 - 56	Existing Signing Sheets
57	Pavement Marking Detail
58	General Signing Sheet
59	Pavement Marking Standards
60 - 64	Signing Standards
65 - 68	Traffic Control Standards

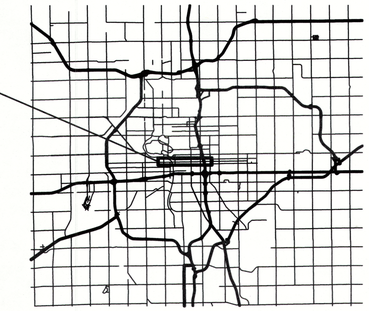

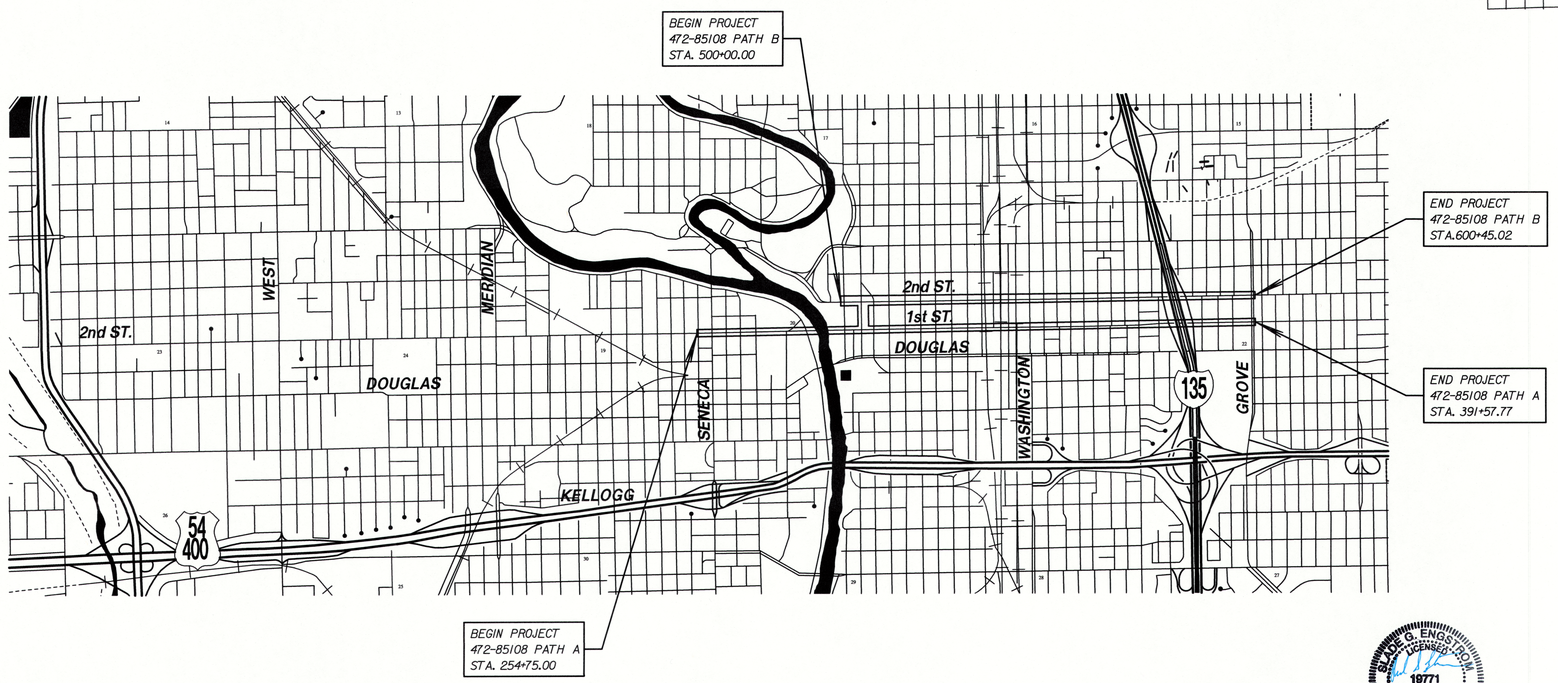

CONVENTIONAL SIGNS

COUNTY LINE
CITY LIMITS
STATE OR NATIONAL LINE
TOWNSHIP, SECTION or GRANT LINE
PROPERTY LINE
HIGHWAY FENCE
EXISTING FENCE
GUARDRAIL
CONSTRUCTION LIMITS
RIGHT OF WAY LINE
TRAVELED WAY
RAILROADS
CENTER LINE OF PROJECT
TERRACE
CULVERTS
DROP INLET & STORM SEWER
ACCESS CONTROL
POWER POLE
TELEPHONE POLE
MARSH
HEDGE
TREES
PROFILE ELEVATION
STREAM or CREEK

DATE	BY