SCALE
PLAN: Lat. & Long. 40' 0 40' 80'

STATE	PROJECT NO.	YEAR	SHEET NO.	TOTAL SHEETS
KANSAS	87 TE-0396-01	2014	12	68

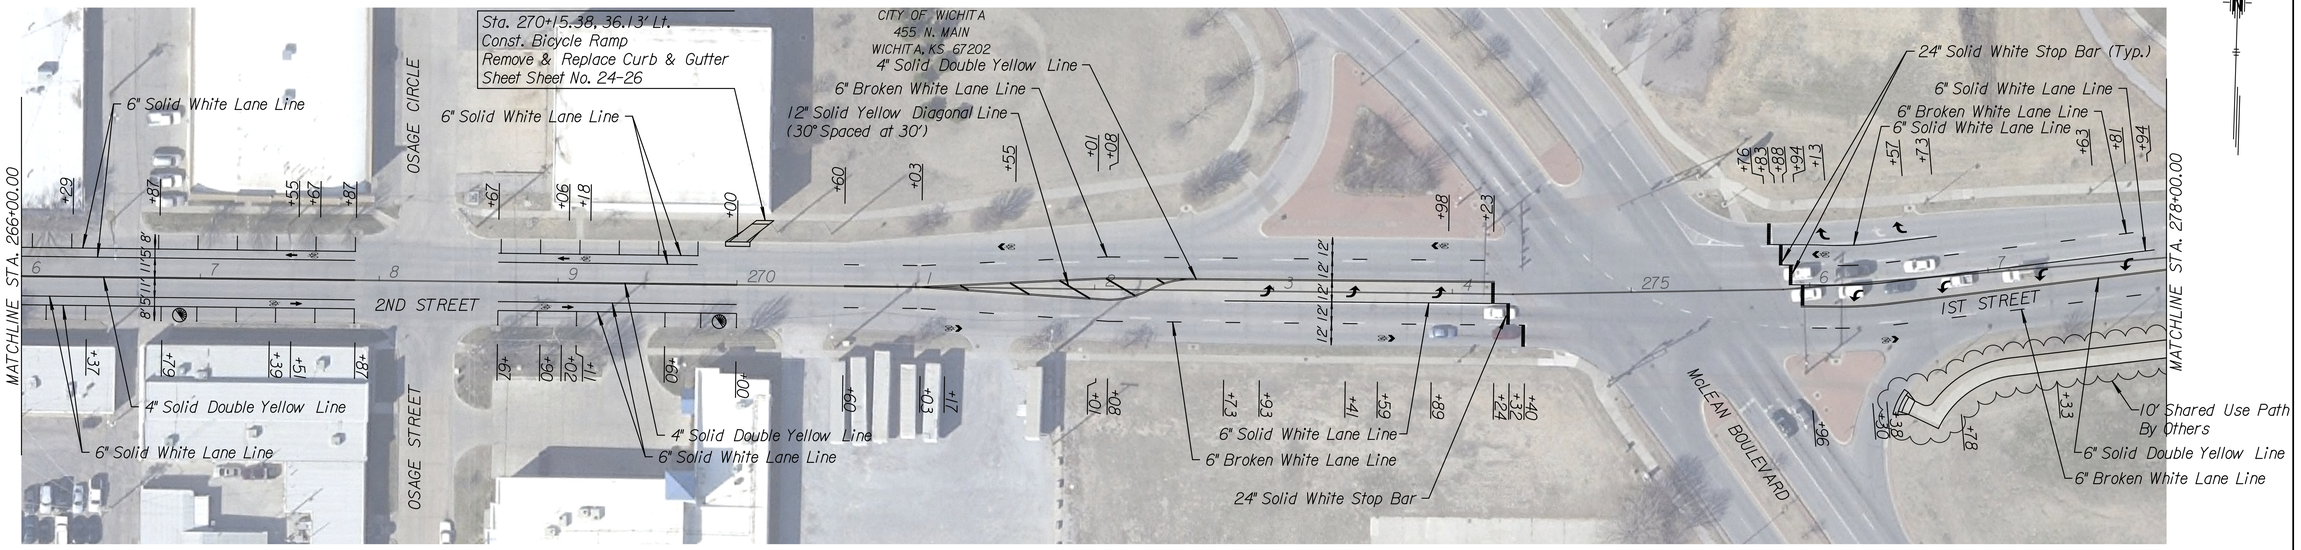

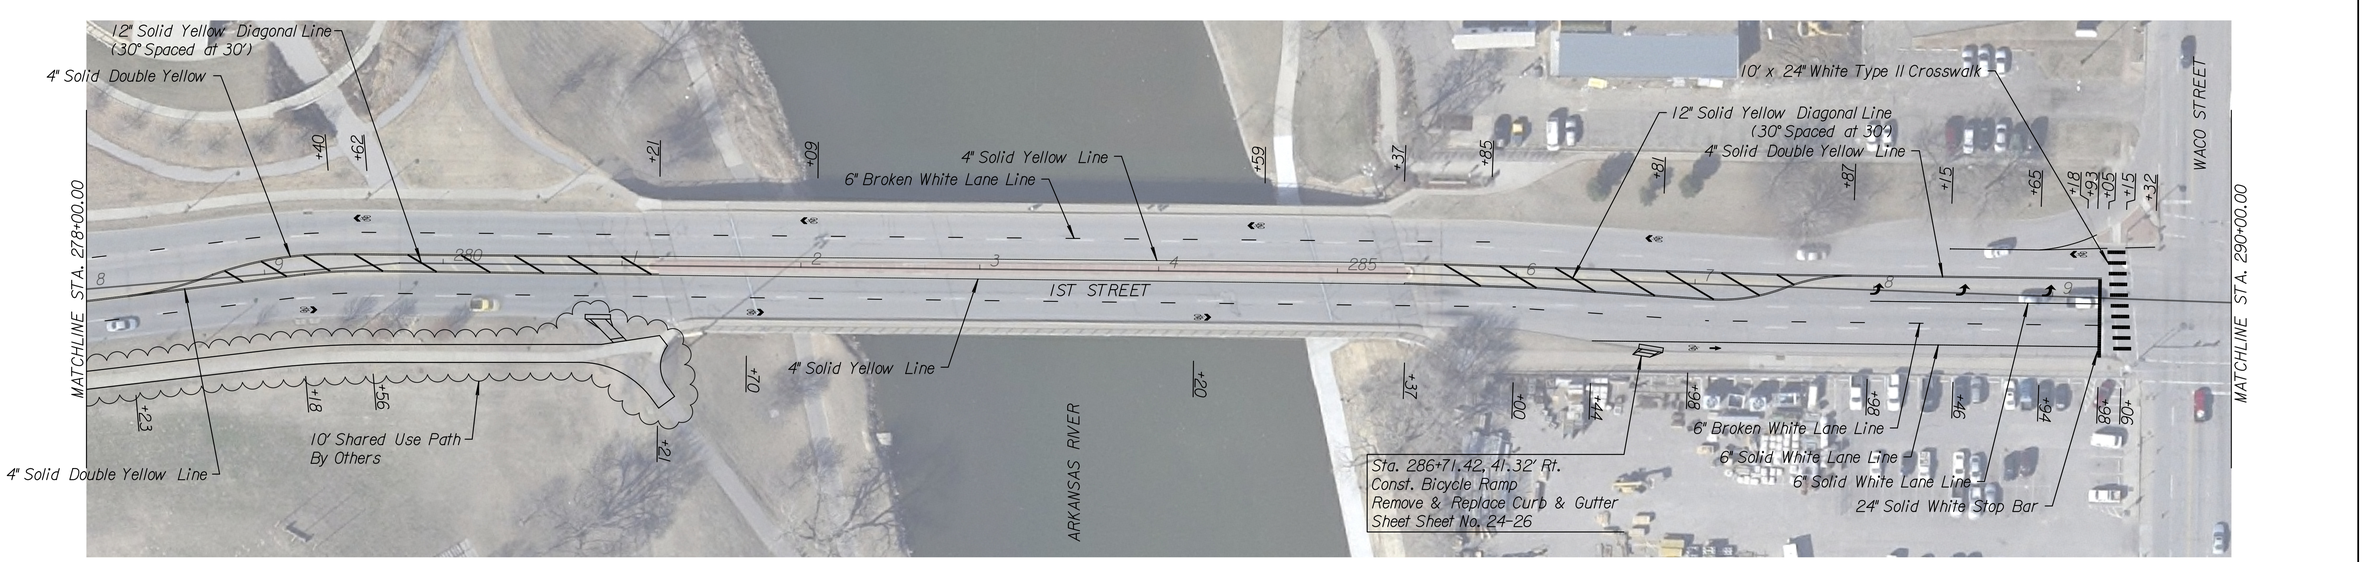

– Width = 20.0', for Parking Space Details
See Sheet No. 57

CITY OF WICHITA, KANSAS
W. 2ND STREET/IST STREET
PLAN SHEET
STA. 266+00.00 TO STA. 290+00.00

DATE	BY	