STATE	PROJECT NO.	YEAR	SHEET NO.	TOTAL SHEETS
KANSAS	87 TE-0396-01	2014	18	68

SCALE
PLAN: Lat. & Long. 40' 0 40' 80'

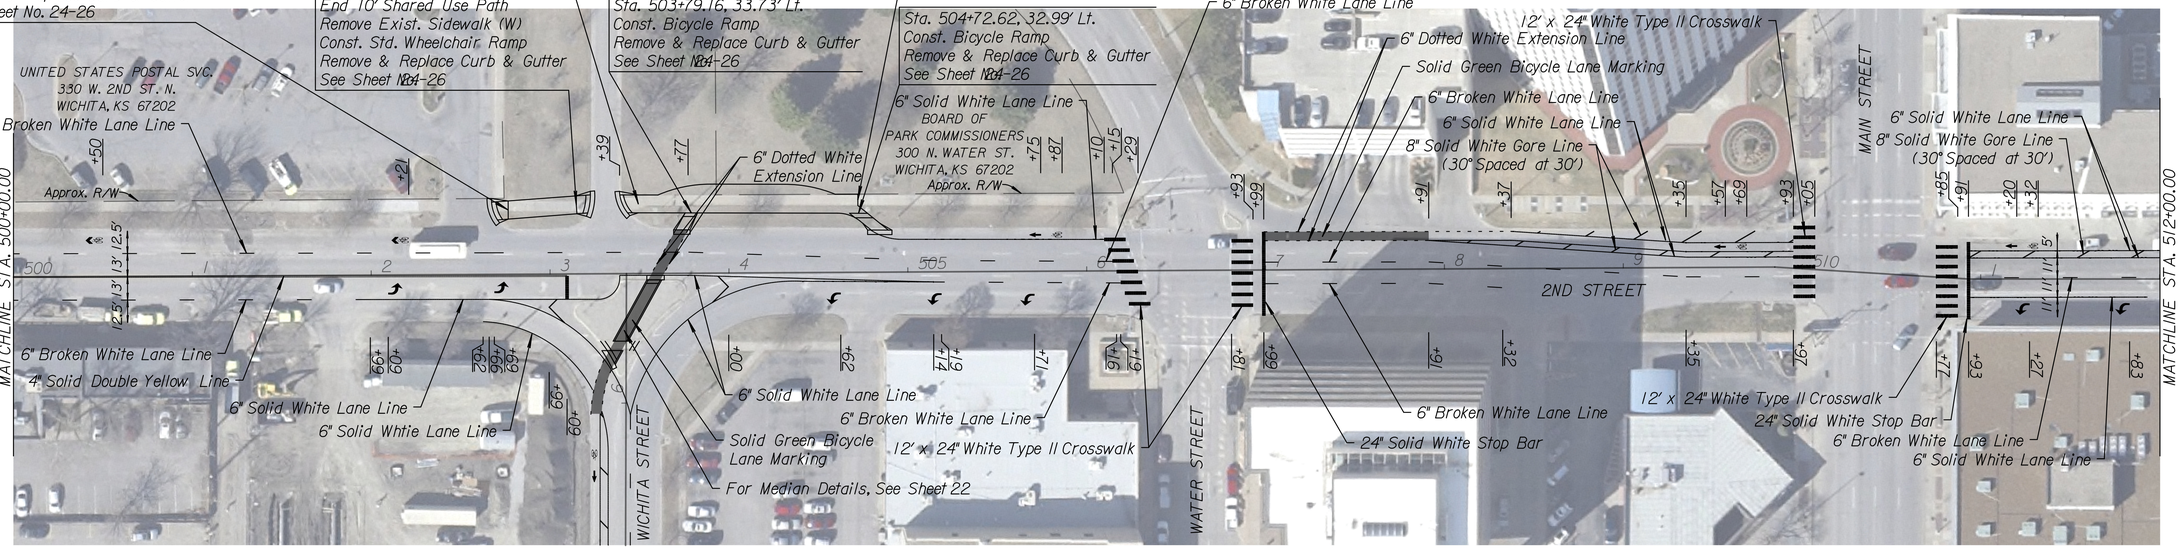

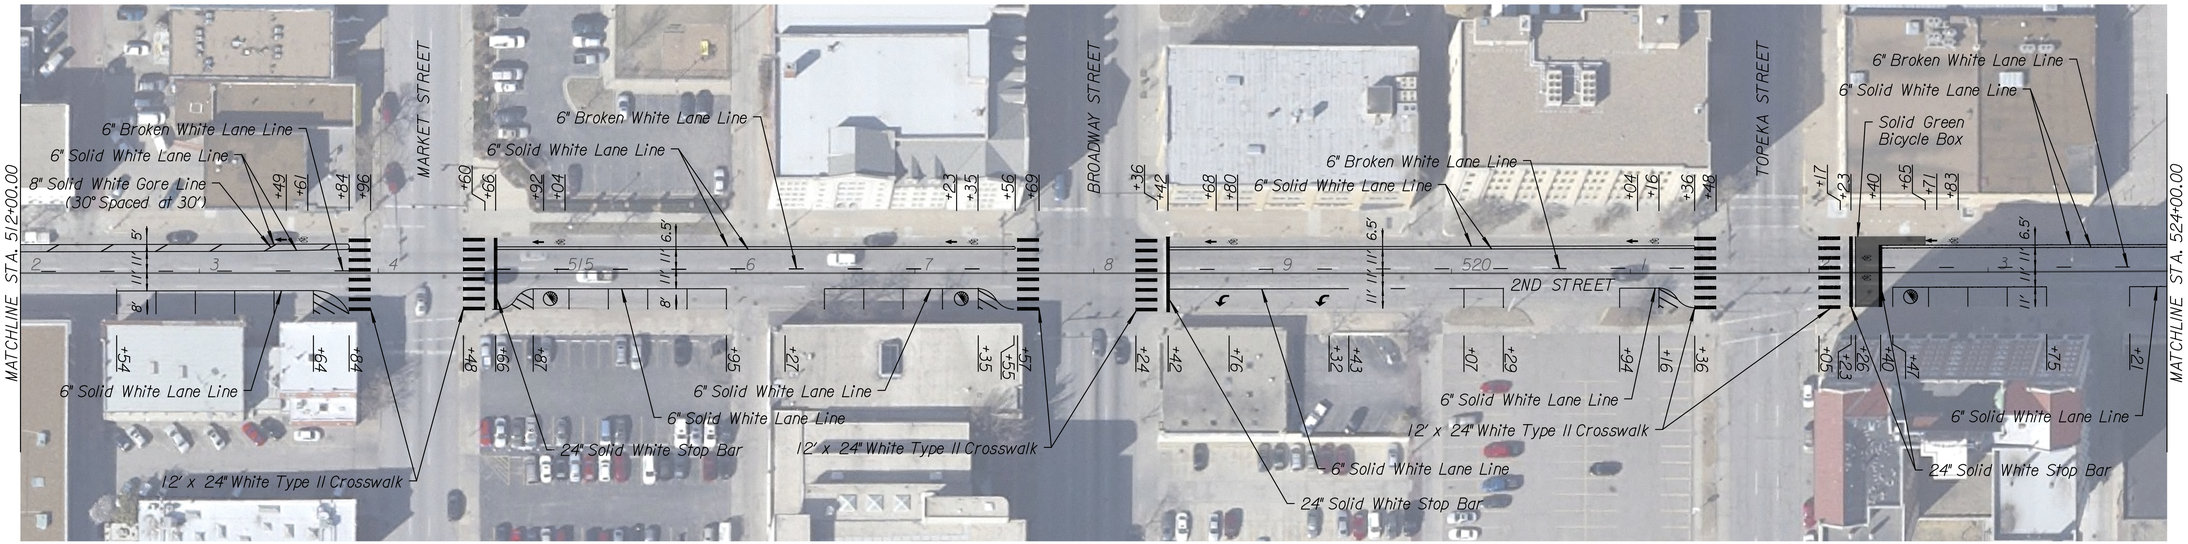

– Width = 20.0', for Parking Space Details See Sheet No. 57

CITY OF WICHITA, KANSAS
E. 2ND STREET
PLAN SHEET
STA. 500+00.00 TO STA. 524+00.00

DATE	BY	
		REFERENCES NOTED
		REFERENCES CHECKED

Drawn By : ROAD
Plotted : 8/14/2014
File : G:\WI13\0014\Road\C-PMK-S01-114.dgn