STATE	PROJECT NO.	YEAR	SHEET NO.	TOTAL SHEETS
KANSAS	87 TE-0396-01	2014	53	68

SCALE
PLAN: Lat. & Long. 40' 0 40' 80'

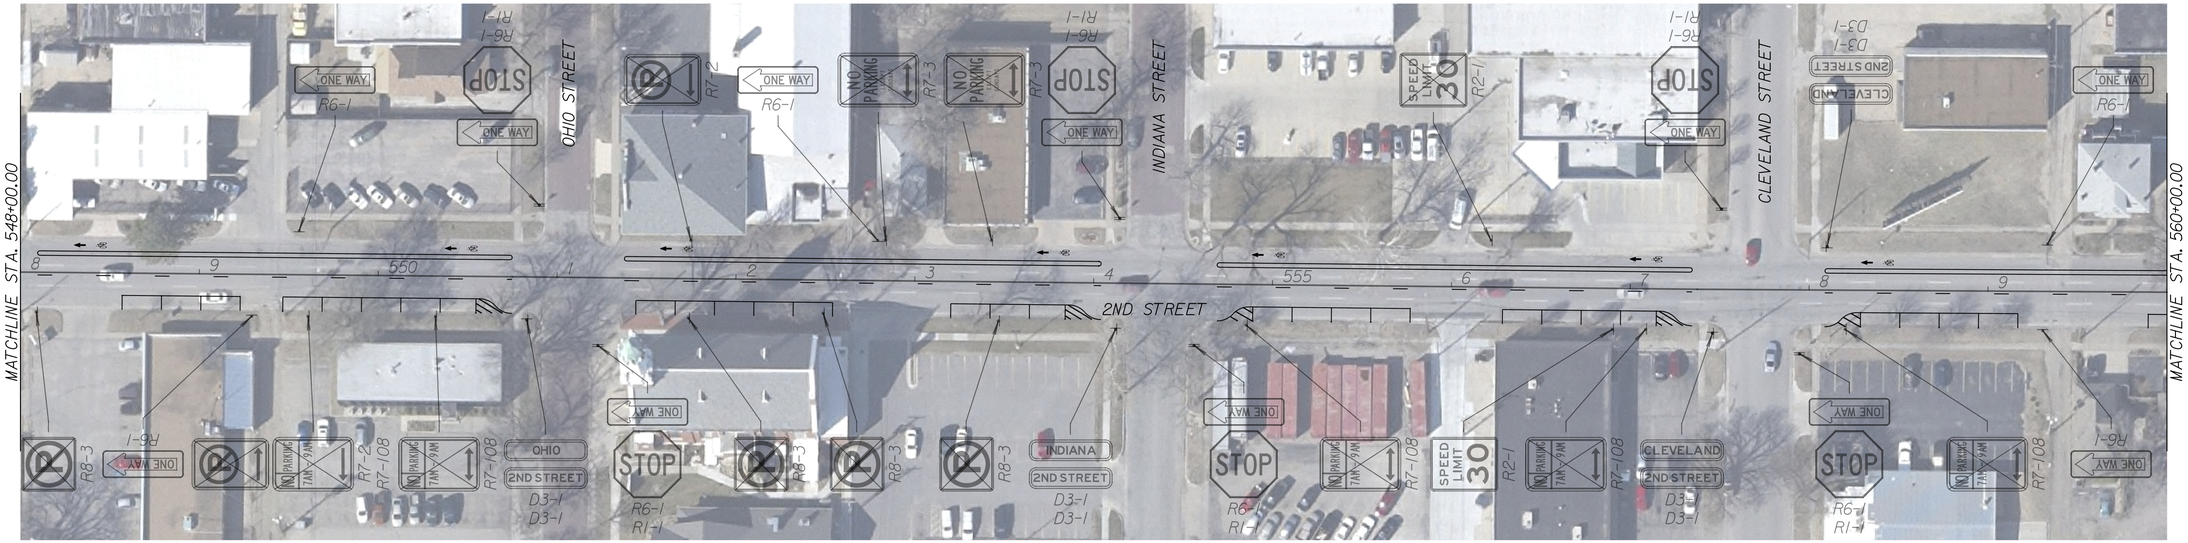

LEGEND

NO PARKING 8AM-5PM SCHOOL DAYS ONLY — Existing Sign

NO PARKING 8AM-5PM SCHOOL DAYS ONLY — Sign to be Removed

DATE	BY	
		REFERENCES NOTED
		REFERENCES CHECKED

Drawn By : ROAD
File : G:\Wi13\0014\Road\C-EXSN-S01-116.dgn
Plotted : 8/14/2014

CITY OF WICHITA, KANSAS
E. 2ND STREET
EXISTING SIGNING SHEET
STA. 548+00.00 TO STA. 572+00.00