FHWA REGION NO.	STATE	PROJECT NO.	YEAR	SHEET NO.	TOTAL SHEETS
7	KANSAS	54-87 K-4445-01	1996	62	73

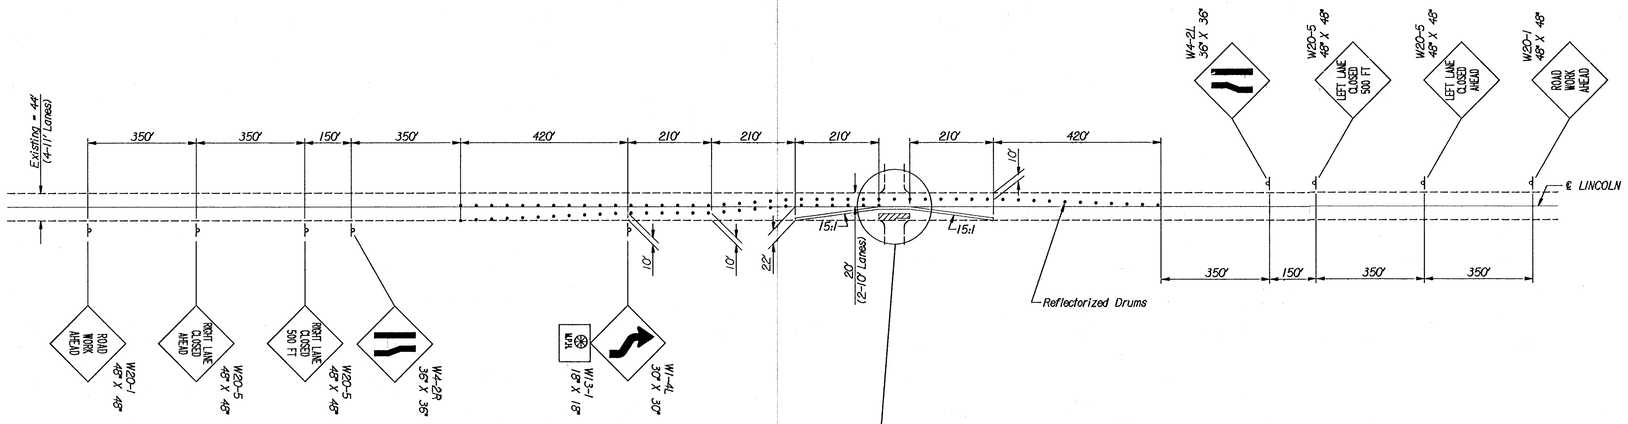

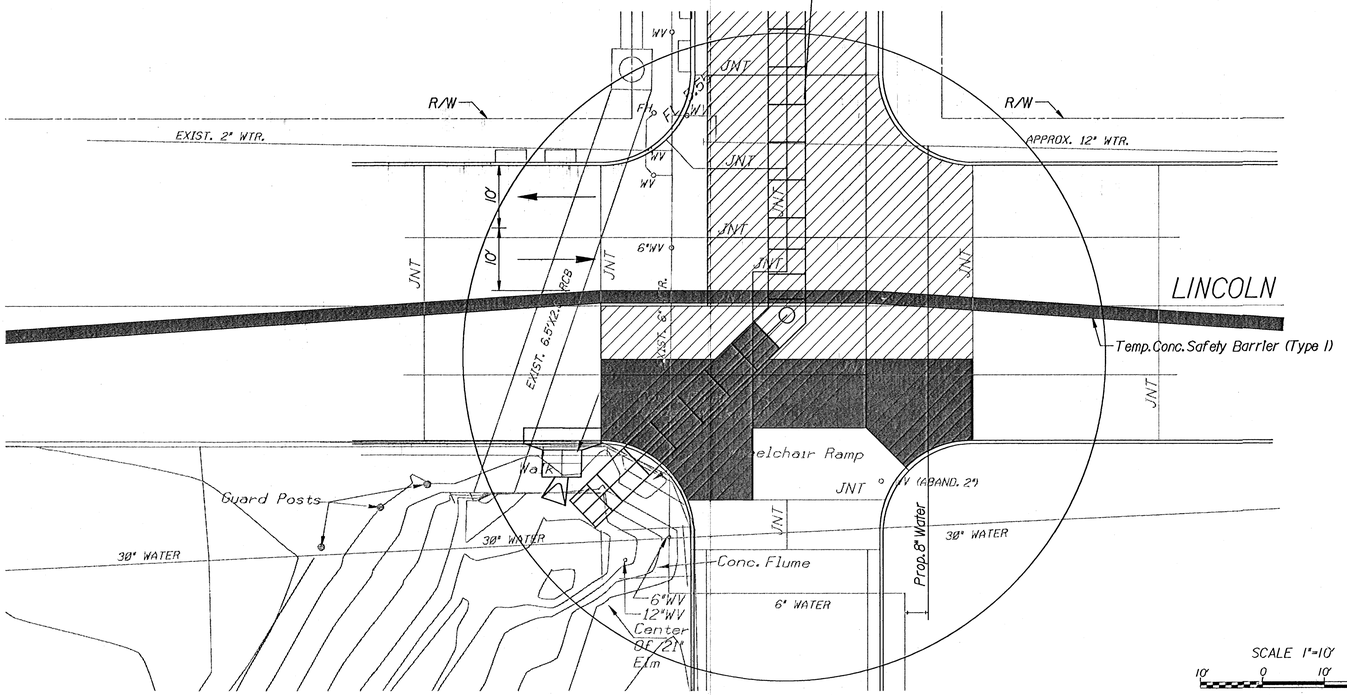

SCALE 1"=10'

10' 0 10' 20'

NO.	DATE	REVISIONS	BY	APP'D
3				
2				
1				

CITY OF WICHITA

TRAFFIC CONTROL STAGE I

SHEET NO.	OF	SCALE	None	APP'D			
DESIGNED	TAJ	DETAILED	BWA	QUANTITIES	TAJ	TRACED	
DESIGN CK.	TCW	DETAIL CK.	TAJ	QUAN.CK.	TCW	TRACE CK.	

HNTB HOWARD NEEDLES TAMMEN & BERGENDOFF ARCHITECTS ENGINEERS PLANNERS

Design Filename: I:\5690\phase1\c01\t01d.dgn
Plotted On: JULIE 1996 Settings Name: NONE
Plot Scale: 20.000000000000000
Pen Table: I:\5690\phase1\pentable\kotf.pen BMorris