FHWA REGION NO.	STATE	PROJECT NO.	YEAR	SHEET NO.	TOTAL SHEETS
7	KANSAS	54-87 K-4445-01	1996	64	73

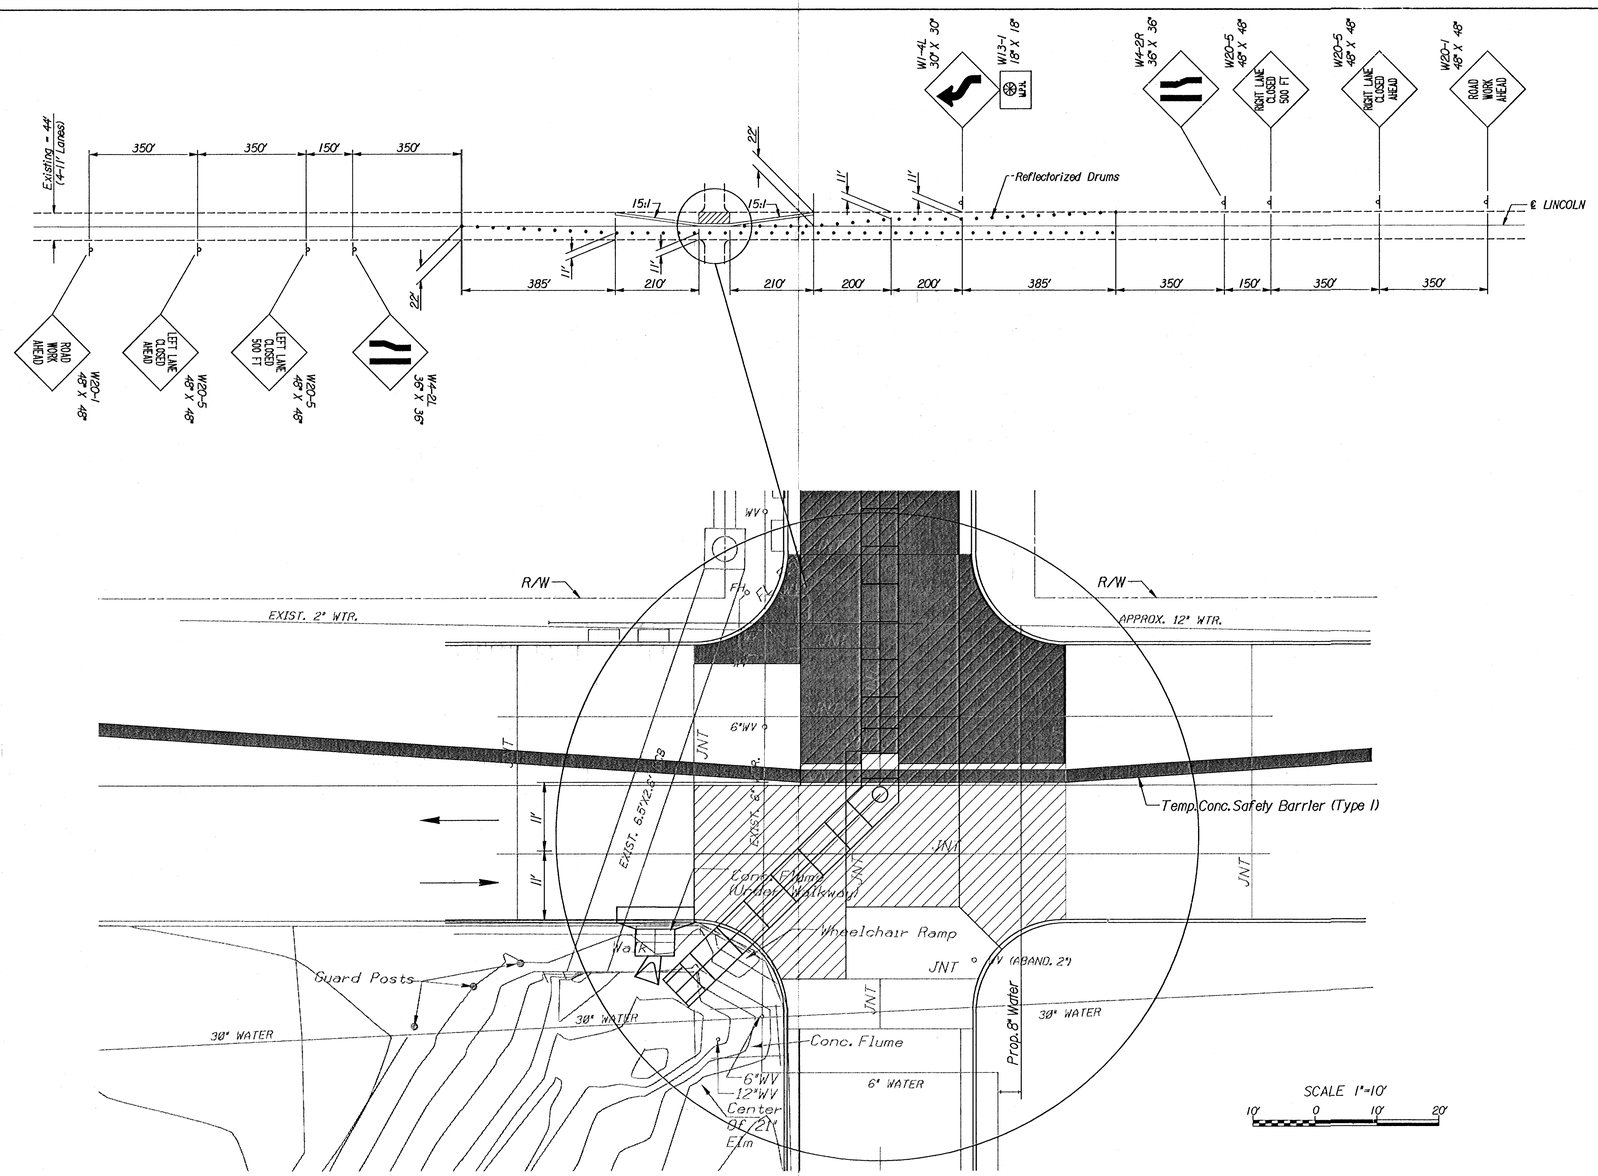

NO.	DATE	REVISIONS	BY	APP'D
3				
2				
1				

CITY OF WICHITA

TRAFFIC CONTROL STAGE 3

SHEET NO.	OF	SCALE	None	APP'D			
DESIGNED	TAJ	DETAILED	BWA	QUANTITIES	TAJ	TRACED	
DESIGN CK.	TCW	DETAIL CK.	TAJ	QUAN.CK.	TCW	TRACE CK.	

HNTB HOWARD NEEDLES TAMMEN & BERGENDOFF ARCHITECTS ENGINEERS PLANNERS

Design Filename: s:\5690\phase1\cd\tc\tc3.dgn
Plotted: 04-03-JUL-1996 Settings-File:NONE
Plot Scale: 25.000000x1.000000
Pen Table: s:\5690\phase1\pentable\kotc.pen
mcarris