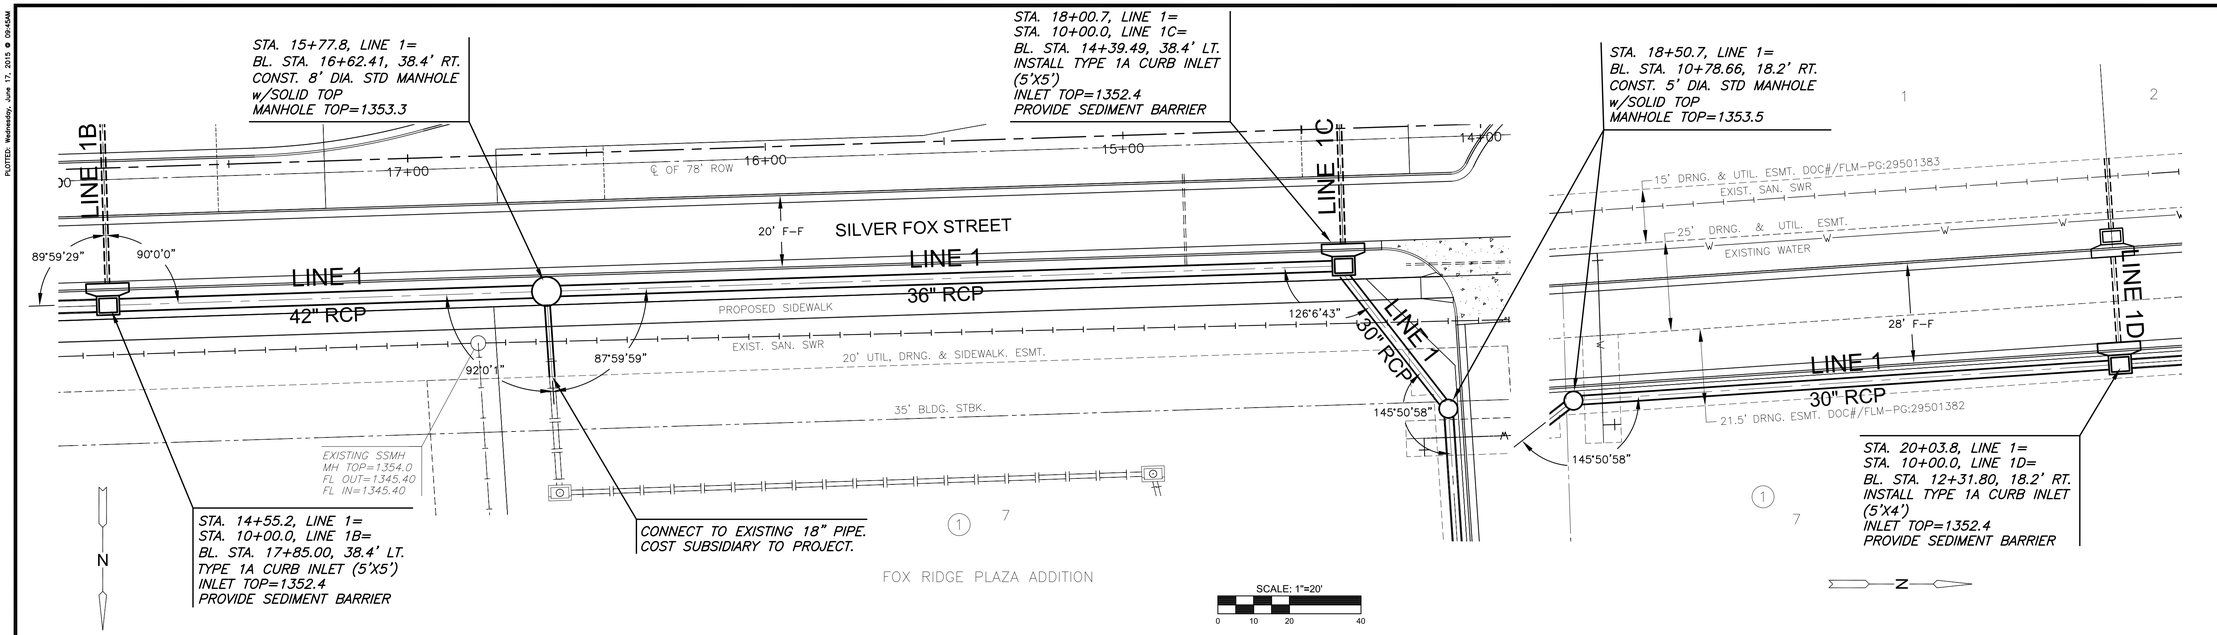

PLAN SWS LINE 1 (CONT.)
PROFILE SWS LINE 1 (CONT.)

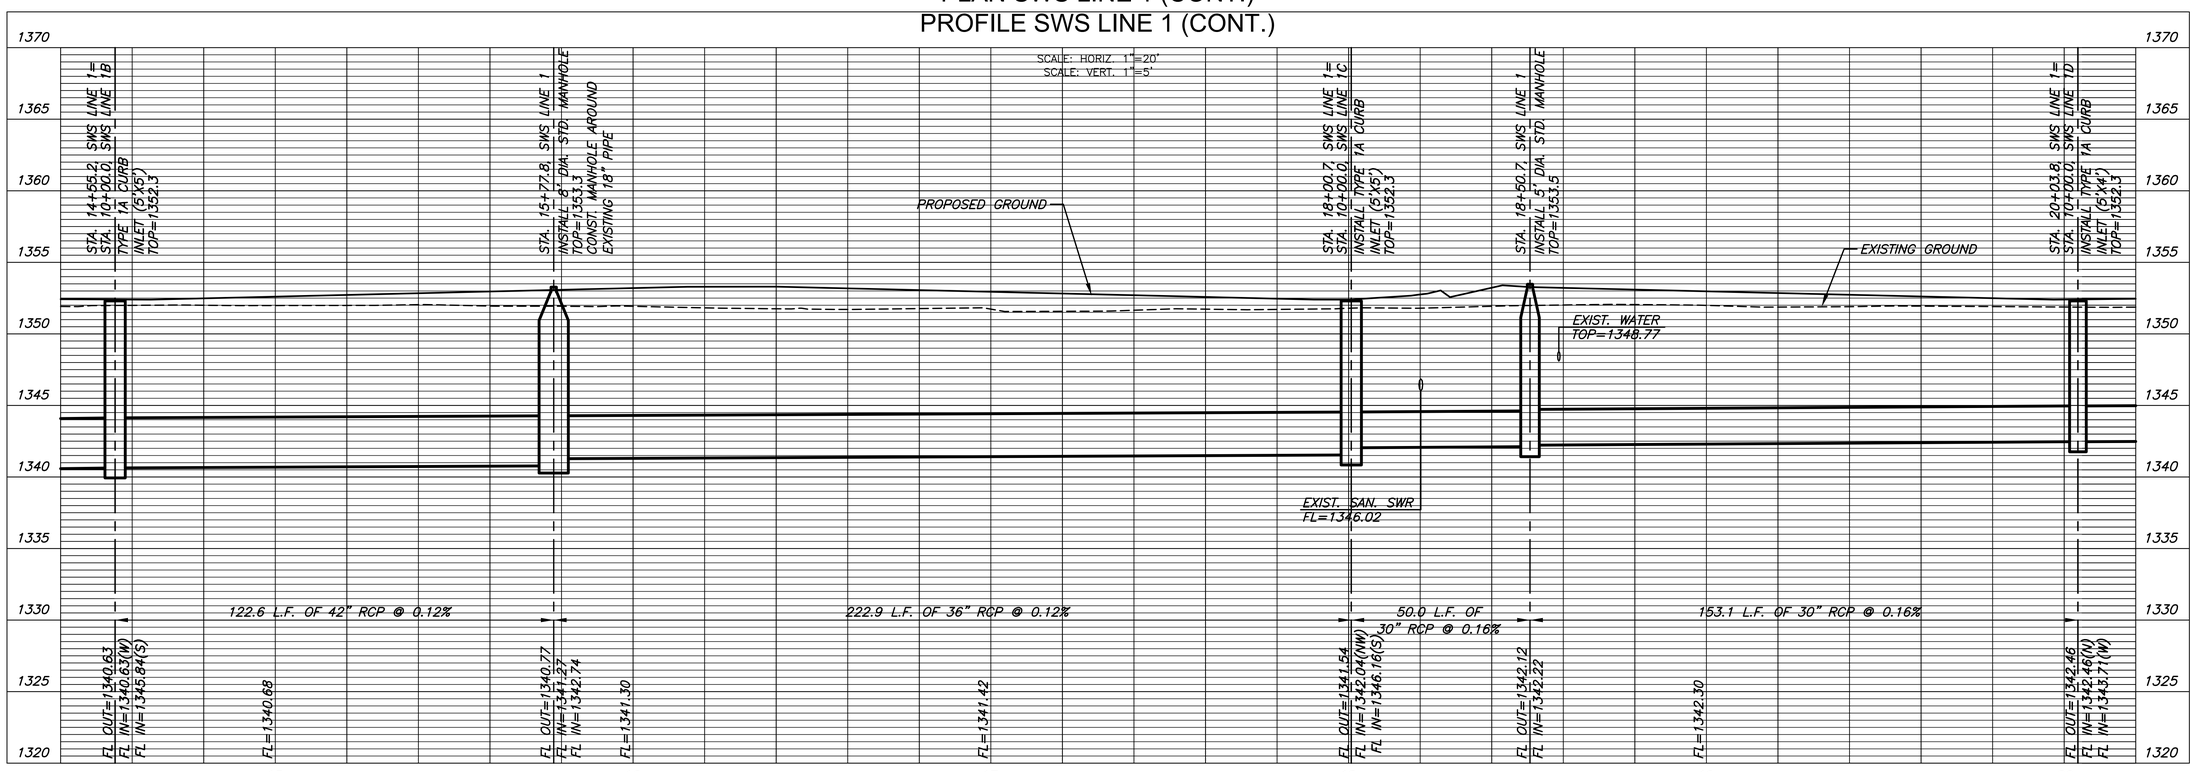

MKEC
Wichita, KS • 316-684-9600

STORM WATER SEWER #681

FOX RIDGE PLAZA ADDITION

©2015
MKEC Engineering
All Rights Reserved
www.mkec.com
These drawings and their contents, including, but not limited to, all concepts, designs, & ideas are the exclusive property of MKEC Engineering (MKEC), and may not be used or reproduced in any way without the express consent of MKEC.

SWS LINE 1

PROJECT NO.	468-84952
DATE	JUNE 2015
SCALE	1" = 20'

DESIGNED	DRAWN	CHECKED
DFL	JWC	SLF

NO.	REVISION	DATE

SHEET NO.

PLOTTED: Wednesday, June 17, 2015 @ 09:54AM
J:\PROJECTS\2011\11010577 PREMIER FOX RIDGE PLAZA\5-CIVIL\CAD\SWS\11577_DP-02.DWG