BENCHMARKS:
BM #1: "□" Top of Curb NE of the most easterly corner of Lot 28, Block E, Falcon Falls 2nd Addition
Elev. = 1361.23 (NGVD29)

BM #2: "□" Top of Curb North of the NE corner of Lot 2, Block D, Falcon Falls 3rd Addition
Elev. = 1351.76 (NGVD29)

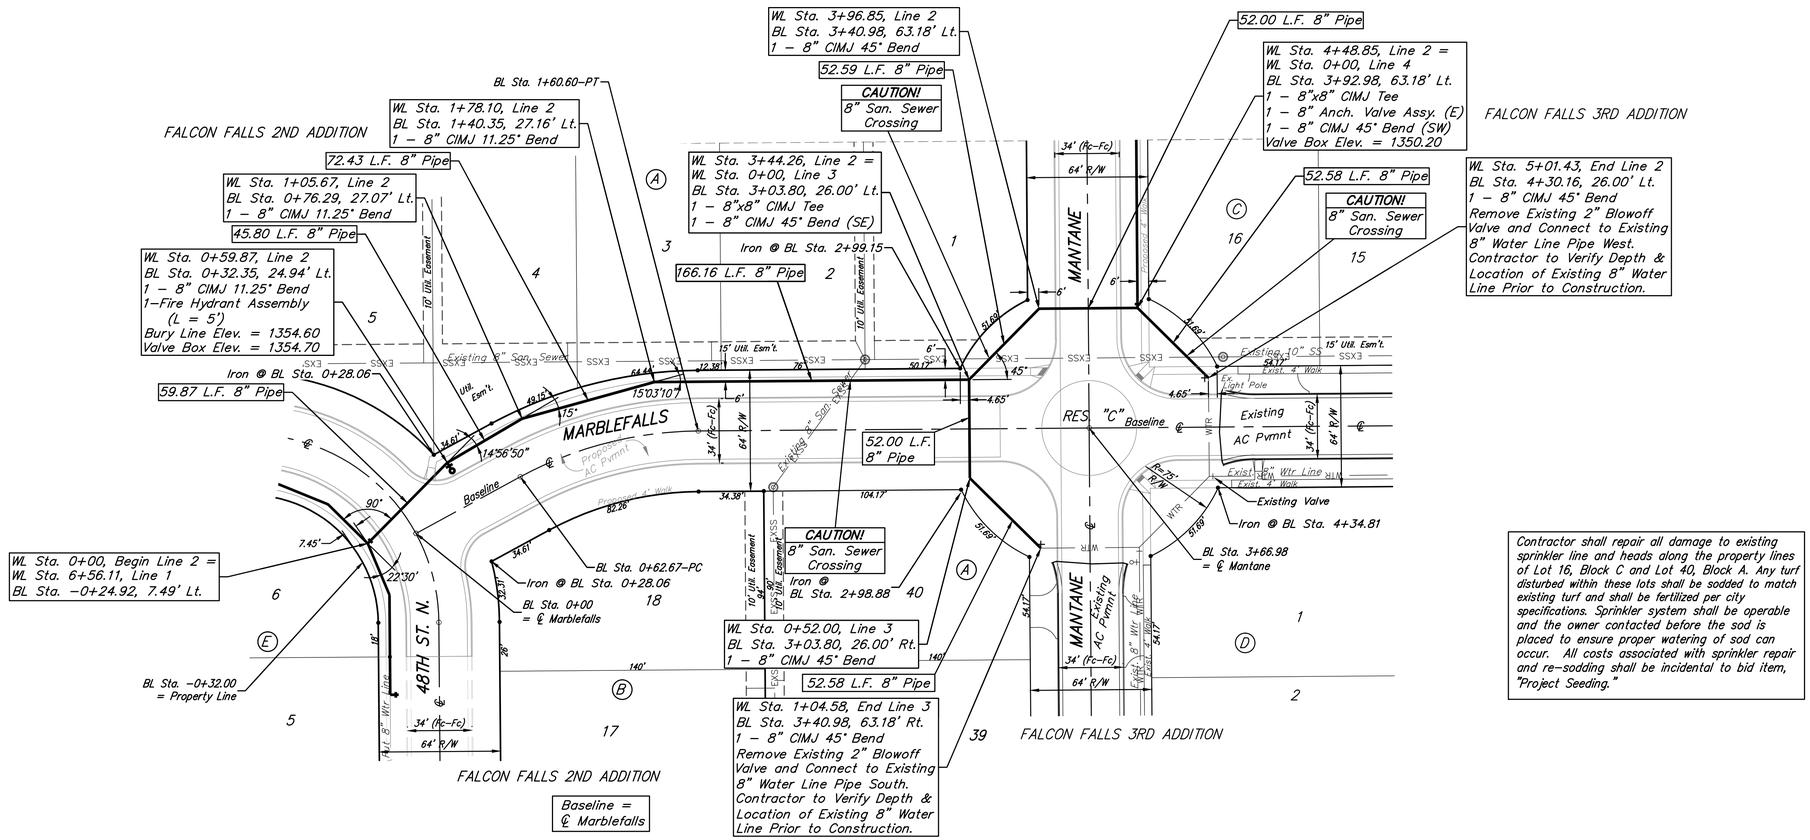

Contractor shall repair all damage to existing sprinkler line and heads along the property lines of Lot 16, Block C and Lot 40, Block A. Any turf disturbed within these lots shall be sodded to match existing turf and shall be fertilized per city specifications. Sprinkler system shall be operable and the owner contacted before the sod is placed to ensure proper watering of sod can occur. All costs associated with sprinkler repair and re-sodding shall be incidental to bid item, "Project Seeding."

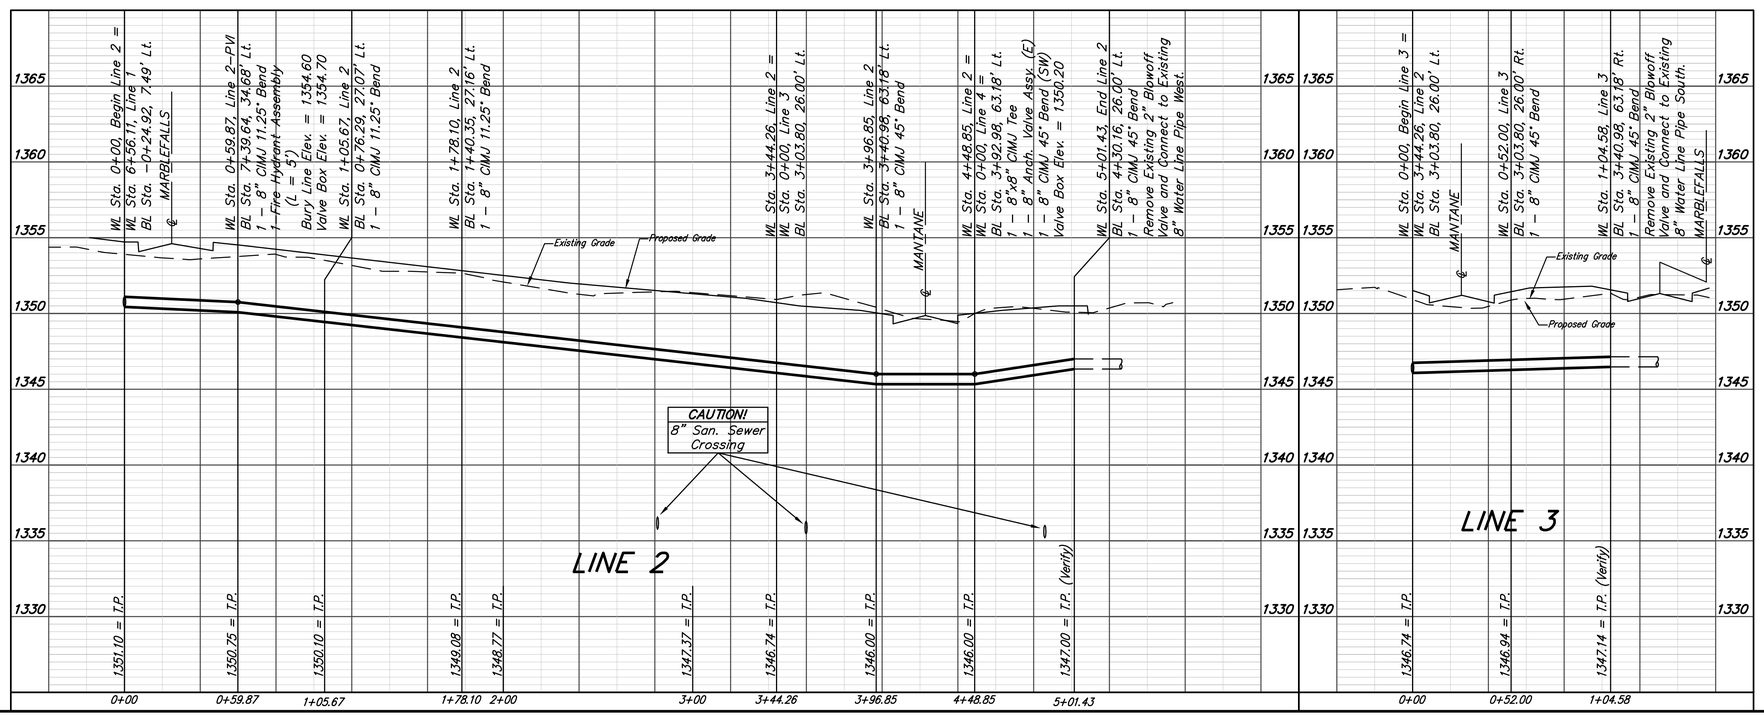

Baughman

Falcon Falls 2nd Addition - Phase 3B

LINE 2 & LINE 3

Water Distribution System

Baughman Company, P.A. 315 Ellis St. Wichita, KS 67211 P 316-262-7271 F 316-262-0149
ENGINEERING | SURVEYING | PLANNING | LANDSCAPE ARCHITECTURE

PROJECT NUMBER 448-90602	DESIGN DMV / DRAWN JAK
REVISIONS:	APPROVED / DATE 6/30/15
	SCALE Noted
	SHEET 5 OF 15

E:\Projects\Falcon Falls 2nd\Phase 3B\Water_15-02-E204\Wtr_Plans.dwg