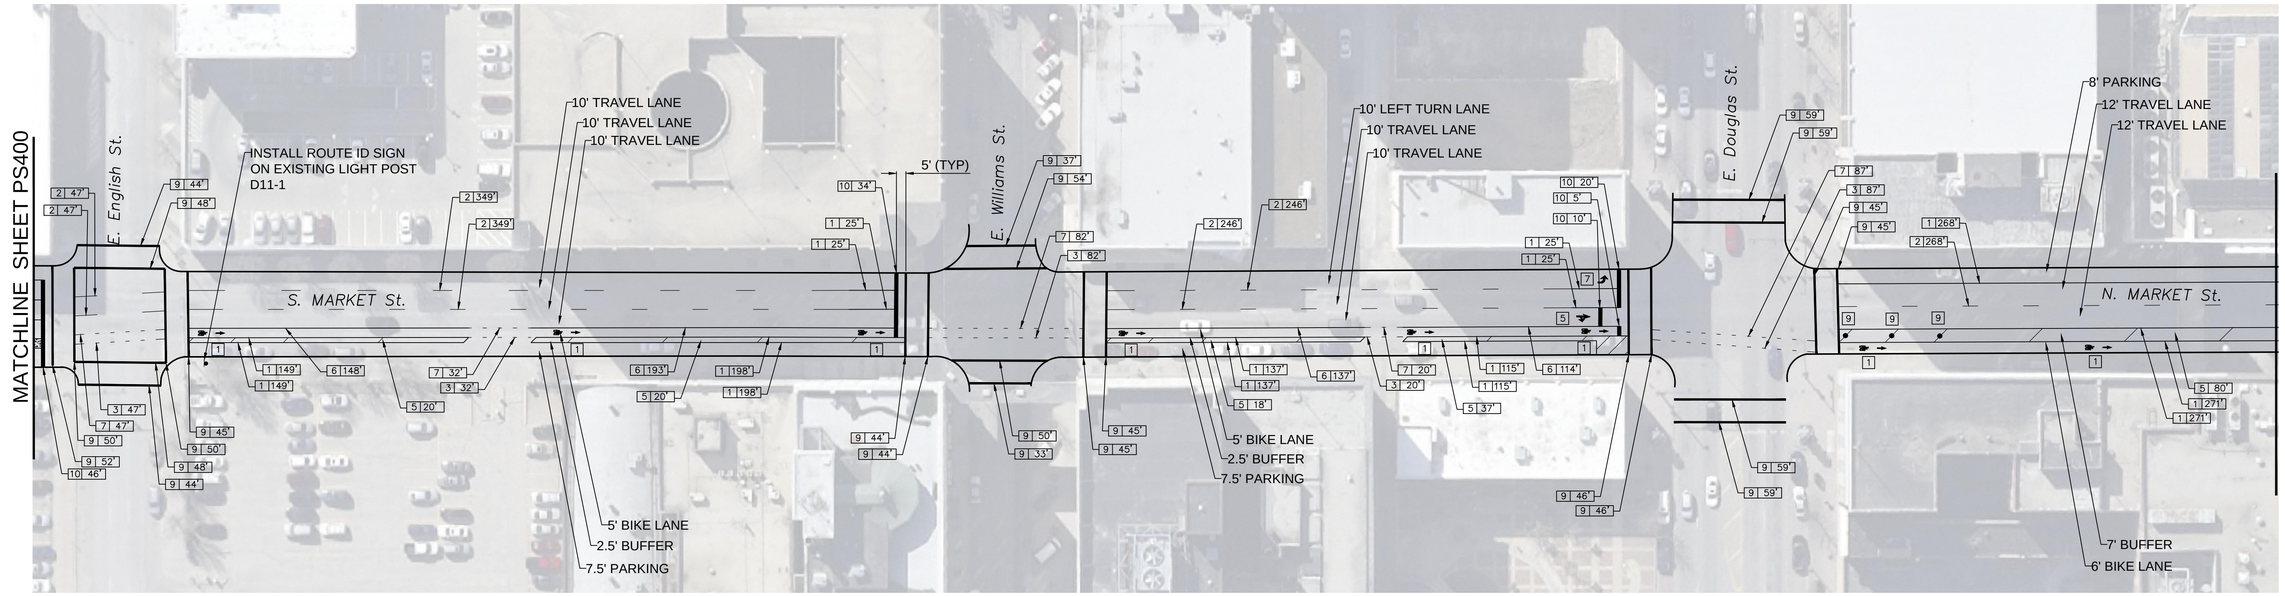

REMOVALS
EXISTING PAVEMENT MARKING 12 LF

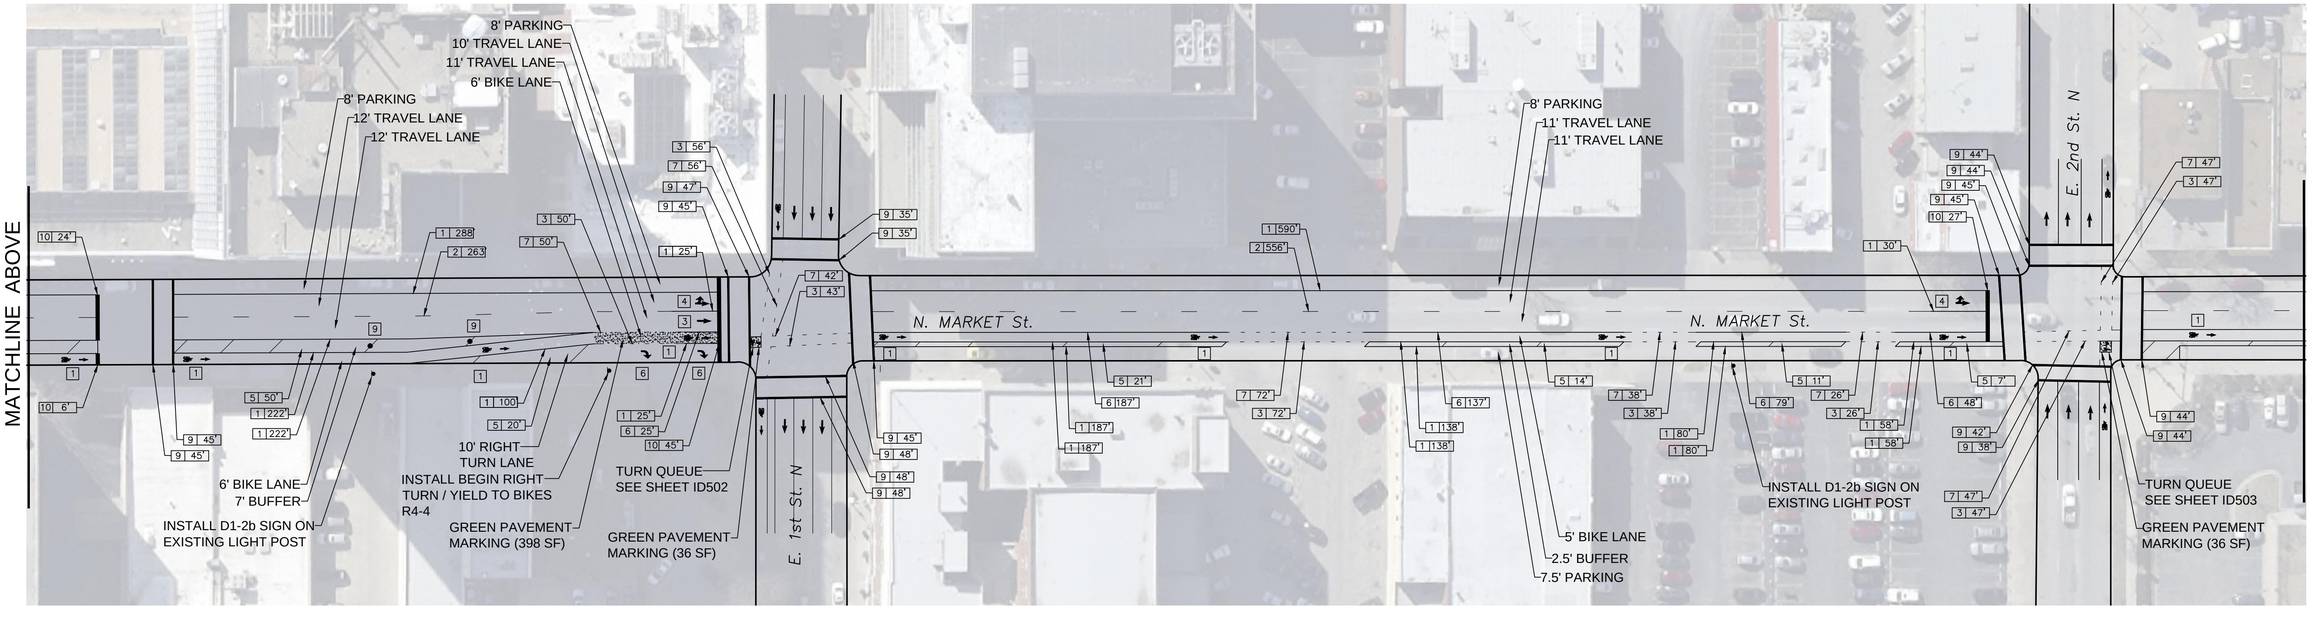

NO REMOVALS

N

SCALE: 1"= 40'

SEAL:

alta PLANNING + DESIGN

CFS cfse.com ENGINEERS
2930 SW Woodside Dr, Topeka, KS 66614
o: 785-272-4706 f: 785-272-4736

CITY OF WICHITA, KANSAS
MARKET & TOPEKA STREET
ON-STREET BIKEWAYS

DATE: DESIGNED BY: DRAWN BY: CHECKED BY:

REVISED

PROJECT NUMBER
87 TE-0397-01

FINAL PLANS

SHEET NUMBER:
PS401