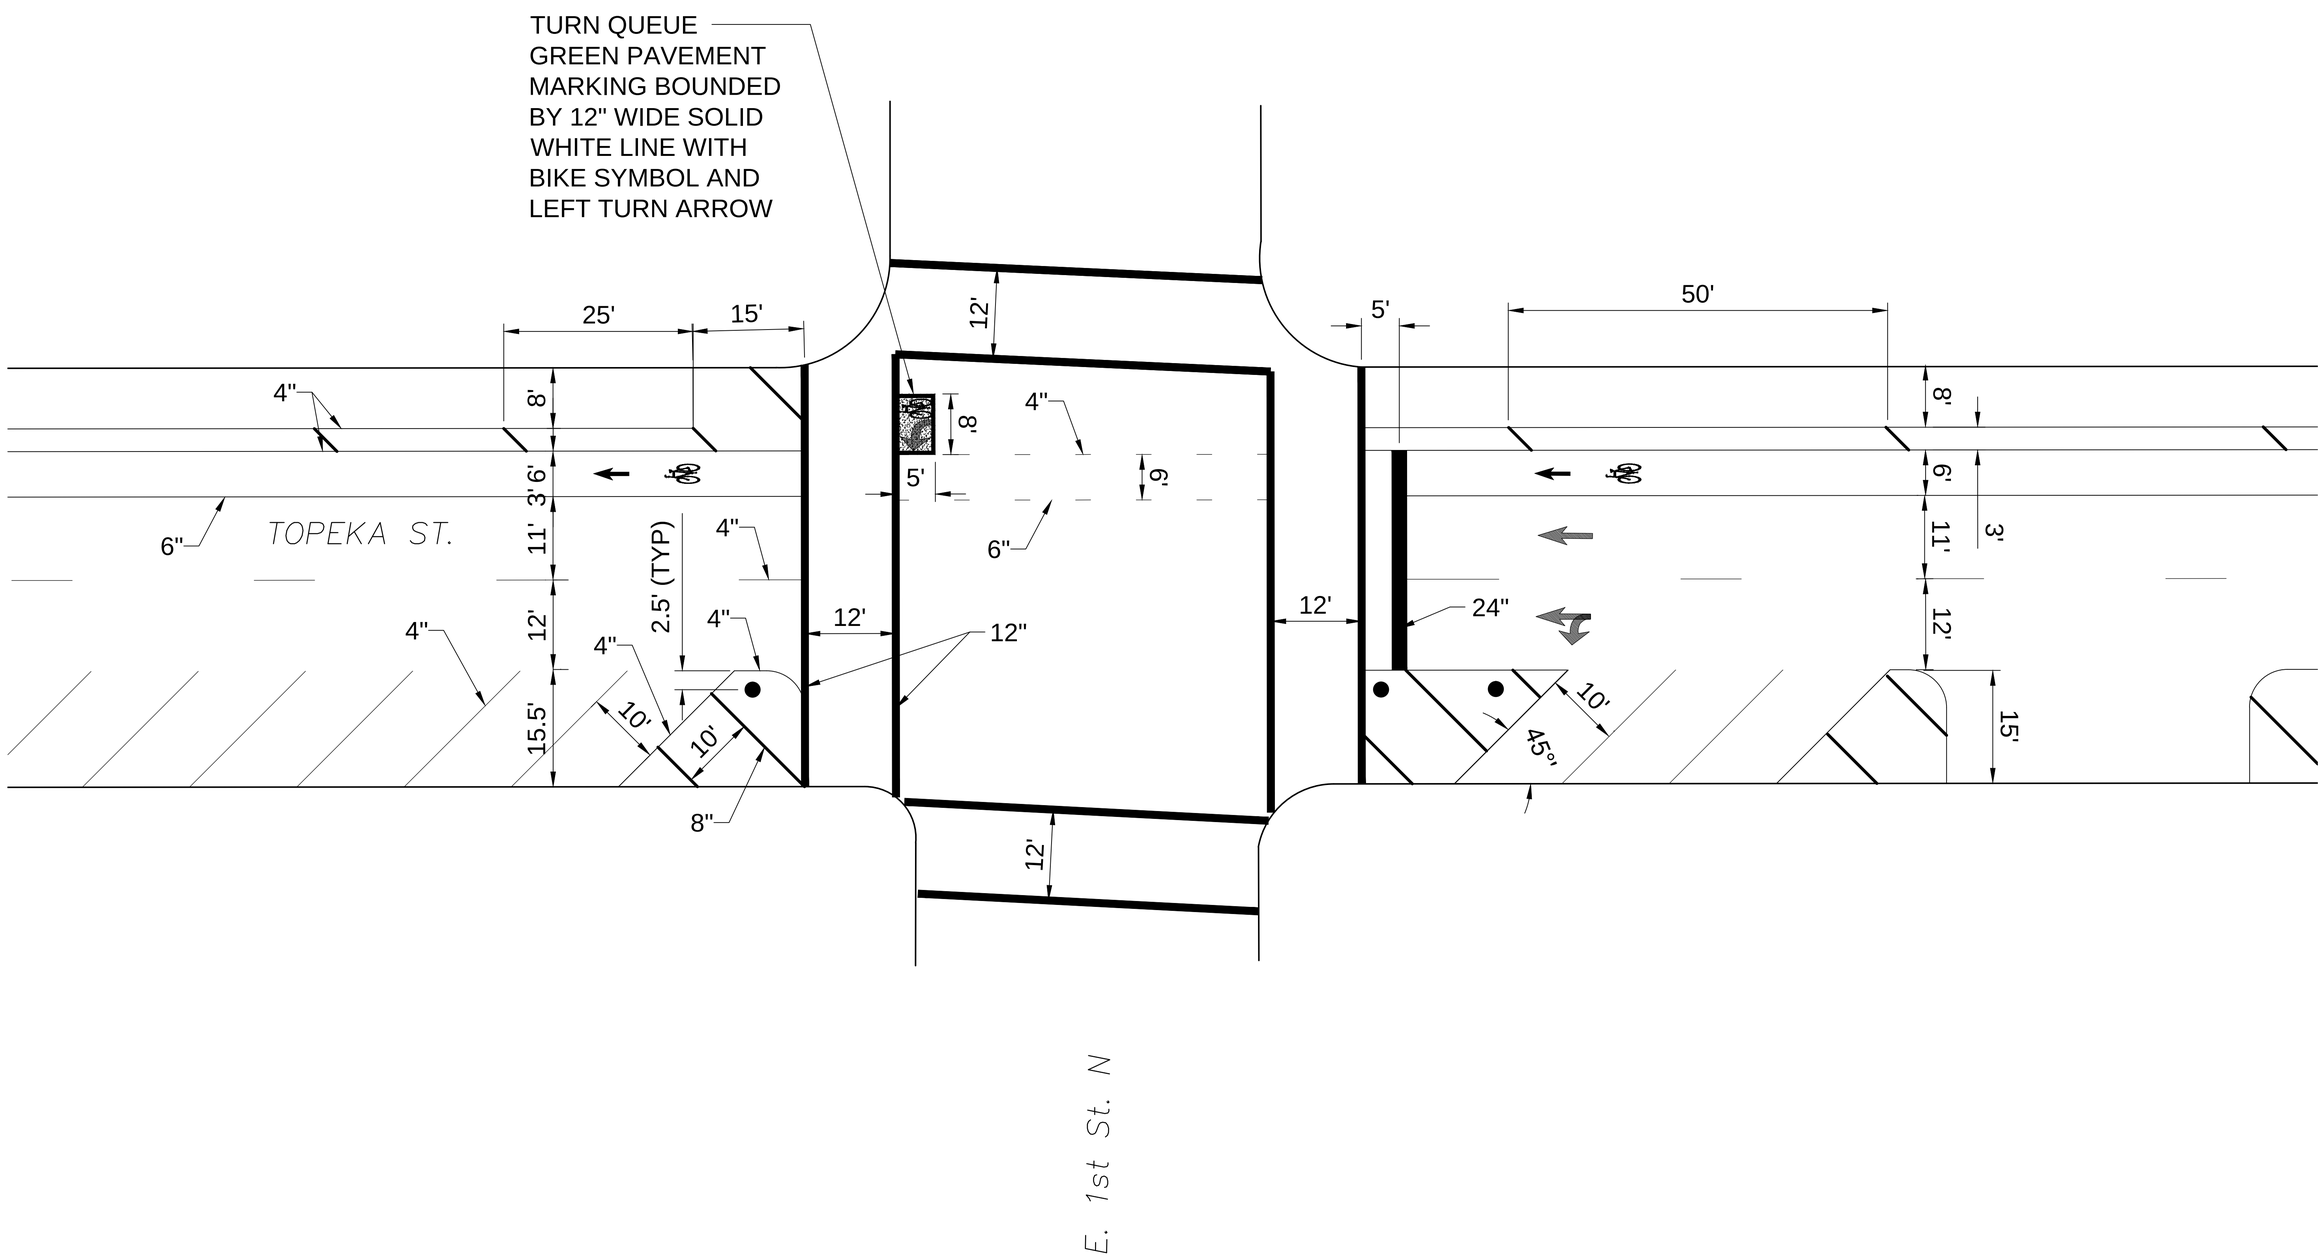

TOPEKA ST AND 1ST ST

SCALE: 1"= 10'

SEAL:

alta PLANNING + DESIGN

CFS cfse.com ENGINEERS
2930 SW Woodside Dr, Topeka, KS 66614
o: 785-272-4185 f: 785-272-4189

CITY OF WICHITA, KANSAS
MARKET & TOPEKA STREET
ON-STREET BIKEWAYS

DATE: DESIGNED BY: DRAWN BY: CHECKED BY:

REVISED

PROJECT NUMBER
87 TE-0397-01

FINAL PLANS

SHEET NUMBER:
ID508