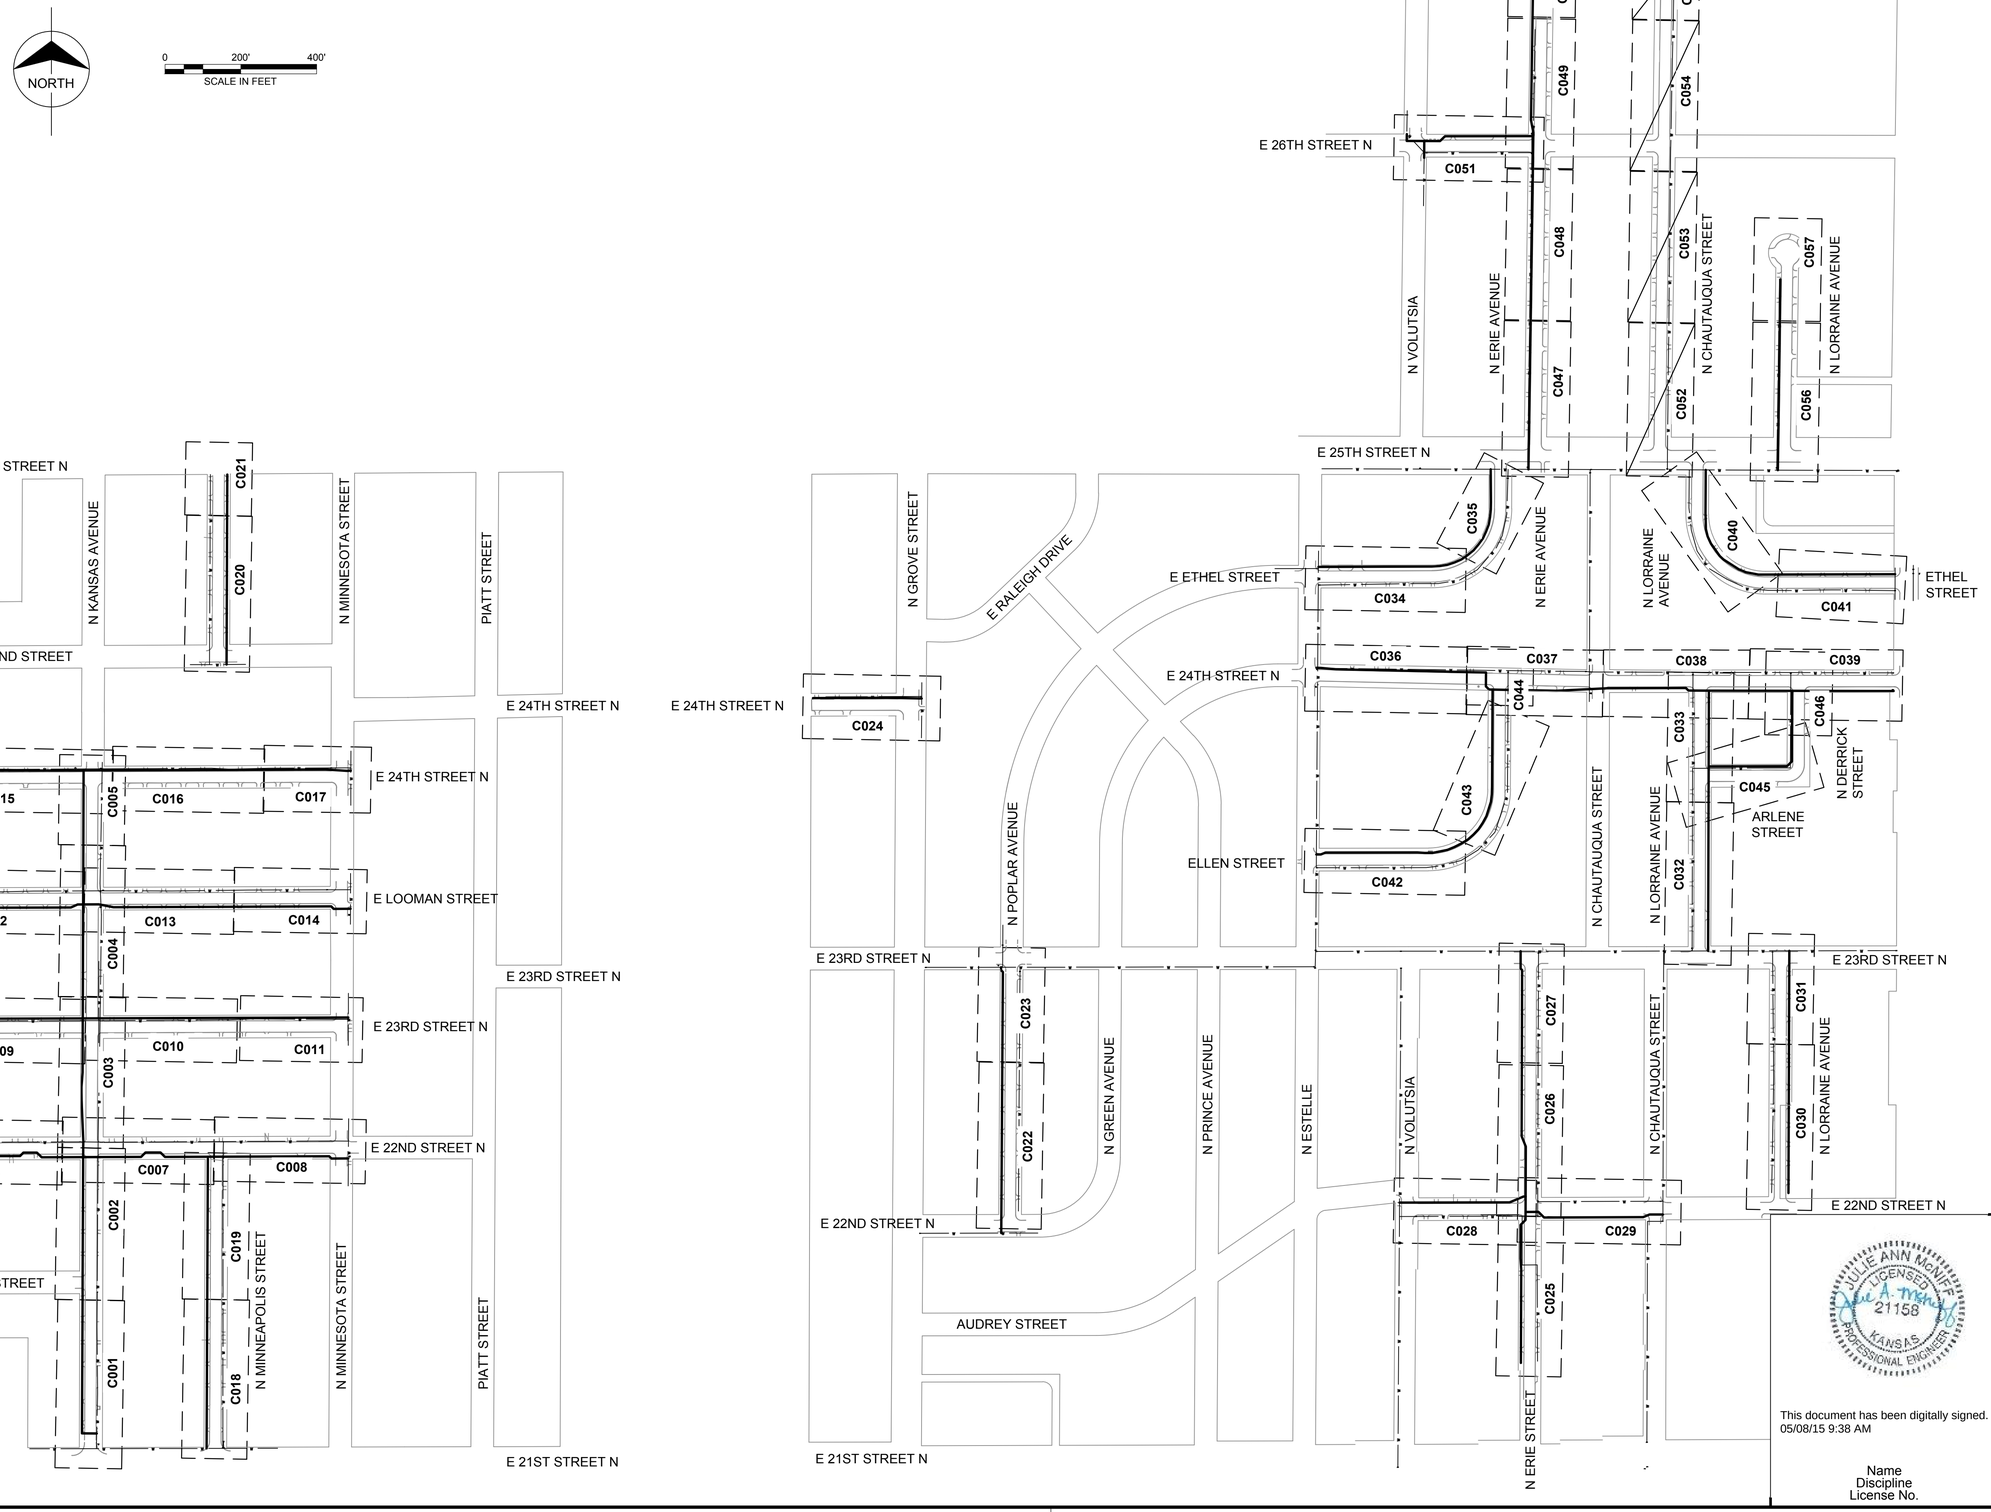

no.	date	by	ckd	description

Burns & McDonnell
SINCE 1898
9400 WARD PARKWAY
KANSAS CITY, MO 64114
816-333-9400
LICENSEE NO. 000165

date	detailed
AUGUST 25, 2014	M. CHARRETTE
designed	checked
J. MCNIFF	S. WILSON

City of Wichita, Kansas

ETHEL NEIGHBORHOOD WATER MAIN REPLACEMENT

LAYOUT SHEET 1

project	contract
77025	448-90612

drawing **G006 – 0** rev.

sheet 06 of 101 sheets

file LAYOUT SHEETS.dwg

JULIE ANN McNIFF LICENSED 21158 KANSAS PROFESSIONAL ENGINEER

This document has been digitally signed.
05/08/15 9:38 AM

Name
Discipline
License No.

Scale For Microfilming
Millimeters
Inches
J:\WICHITA\77025 - Ethel WMR\CADD\06_Civil\LAYOUT SHEETS.dwg May 07, 2015 - 1:38pm mcharrette
COPYRIGHT © 2015 BURNS & McDONNELL ENGINEERING COMPANY, INC.