PLOTTED: Wednesday, July 22, 2015 @ 02:04PM

SUBDIVISION BENCH MARKS				
NO.	STREET AND STATION	FROM CL	DESCRIPTION	ELEVATIONS
1	SILVER FOX STREET, STA. 14+33.49	34.2' LT	TOP OF CURB AT W END OF INLET HOOKUP	
2	SILVER FOX STREET, STA. 21+15.68	34.2' LT	TOP OF CURB AT W END OF INLET HOOKUP	

NOTE: CONTRACTOR SHALL INSTALL SUBDIVISION BENCH MARKS ("FLAT SURVEY MARKERS NO. 8134–08 3" TOP DIAMETER" PROVIDED BY KANSAS BLUE PRINT CO., INC.) COSTS TO BE CONSIDERED SUBSIDIARY TO CONSTRUCTION OF COMBINED CURB AND GUTTER.

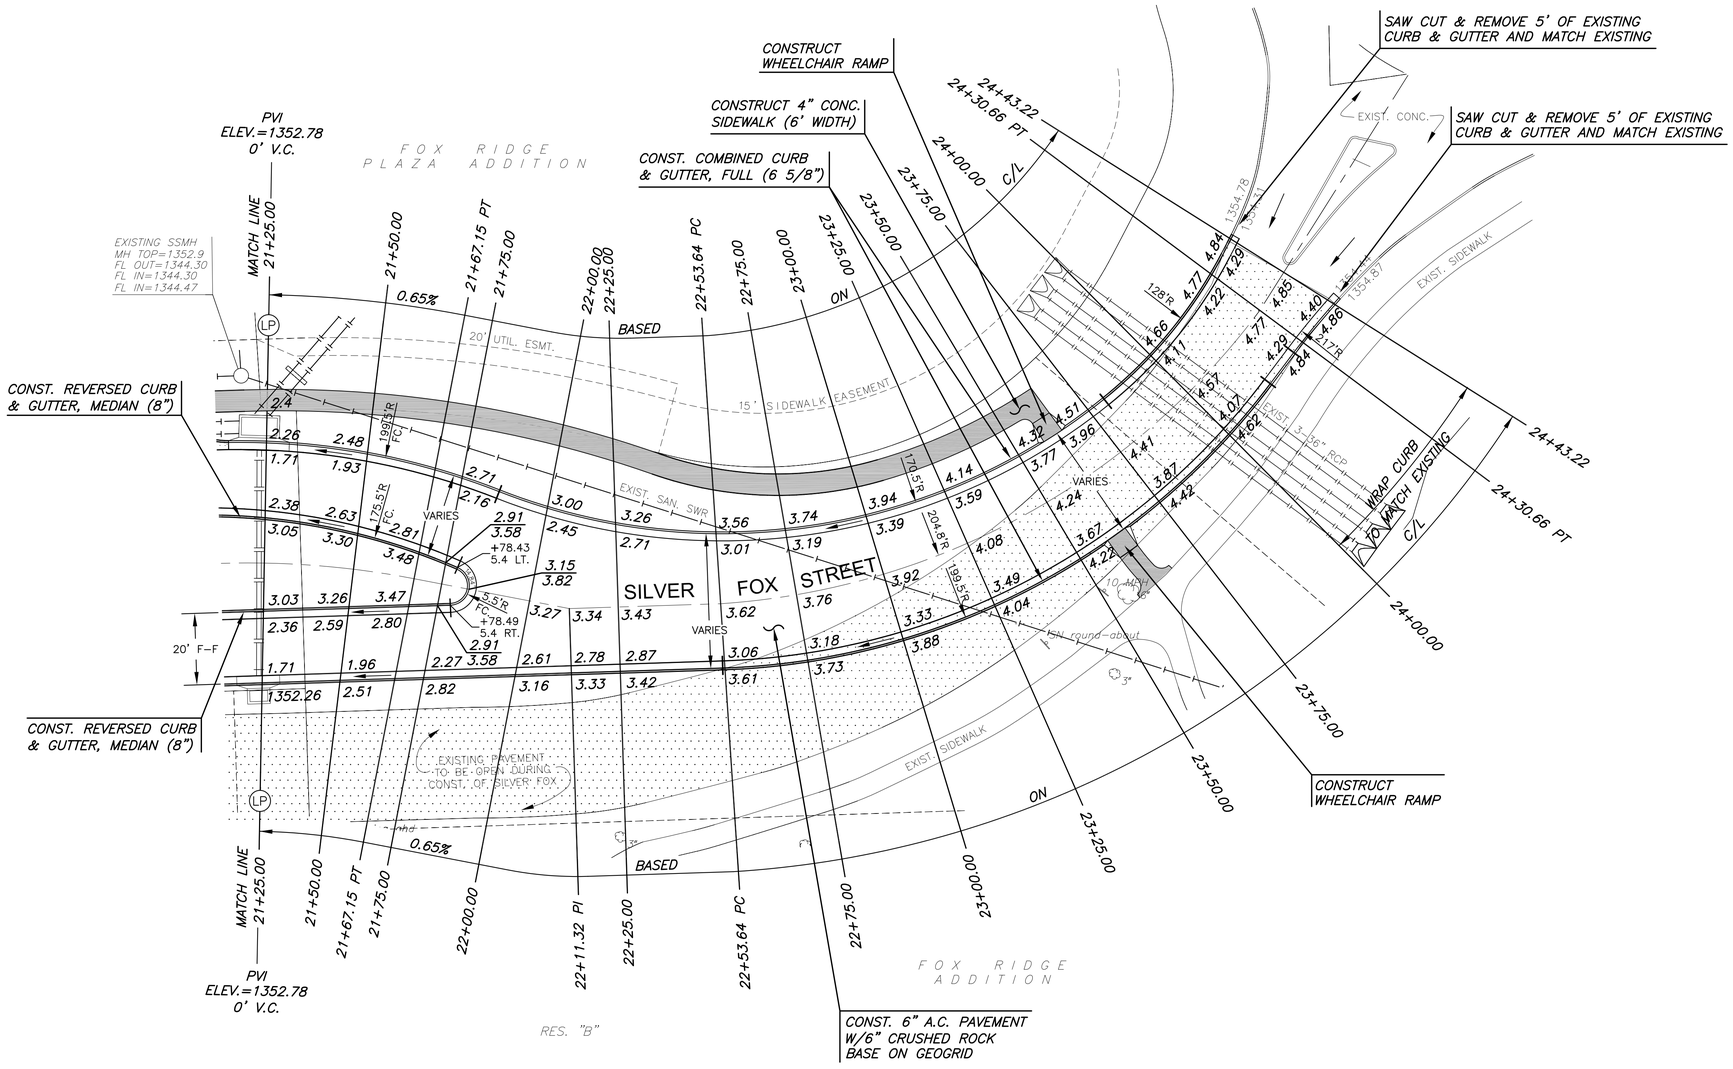

N

SCALE: 1"=20'

0 10 20 40

LEGEND

STREET SIGN & SIGN LOCATION (SEE SIGN ASSEMBLY TABLE FOR TYPE & STATION OF SIGN)

MKEC
Wichita, KS • 316-684-9600

PAVING & INCIDENTAL DRAINAGE FOR

FOX RIDGE PLAZA ADDITION

©2015
MKEC Engineering
All Rights Reserved
www.mkec.com
These drawings and their contents, including, but not limited to, all concepts, designs, & ideas are the exclusive property of MKEC Engineering (MKEC), and may not be used or reproduced in any way without the express consent of MKEC.

SILVER FOX STREET

PROJECT NO.	472-85166
DATE	JULY 2015
SCALE	1"=20'

DESIGNED	DRAWN	CHECKED
DFL	JWC	GJA

NO.	REVISION	DATE

SHEET NO.

11 OF 33

J:\PROJECTS\2011\110101077 PREMIER FOX RIDGE PLAZA\5-CIVIL\CAD\PAV\11577_EP-03.DWG