PLOTTED: Wednesday, July 22, 2015 @ 02:25PM

ADD ALT #1 - CONSTRUCTION SEQUENCE

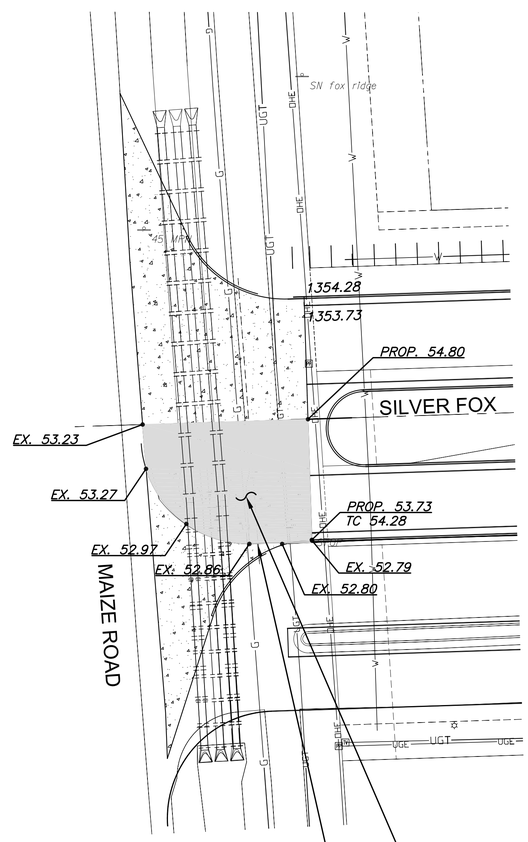

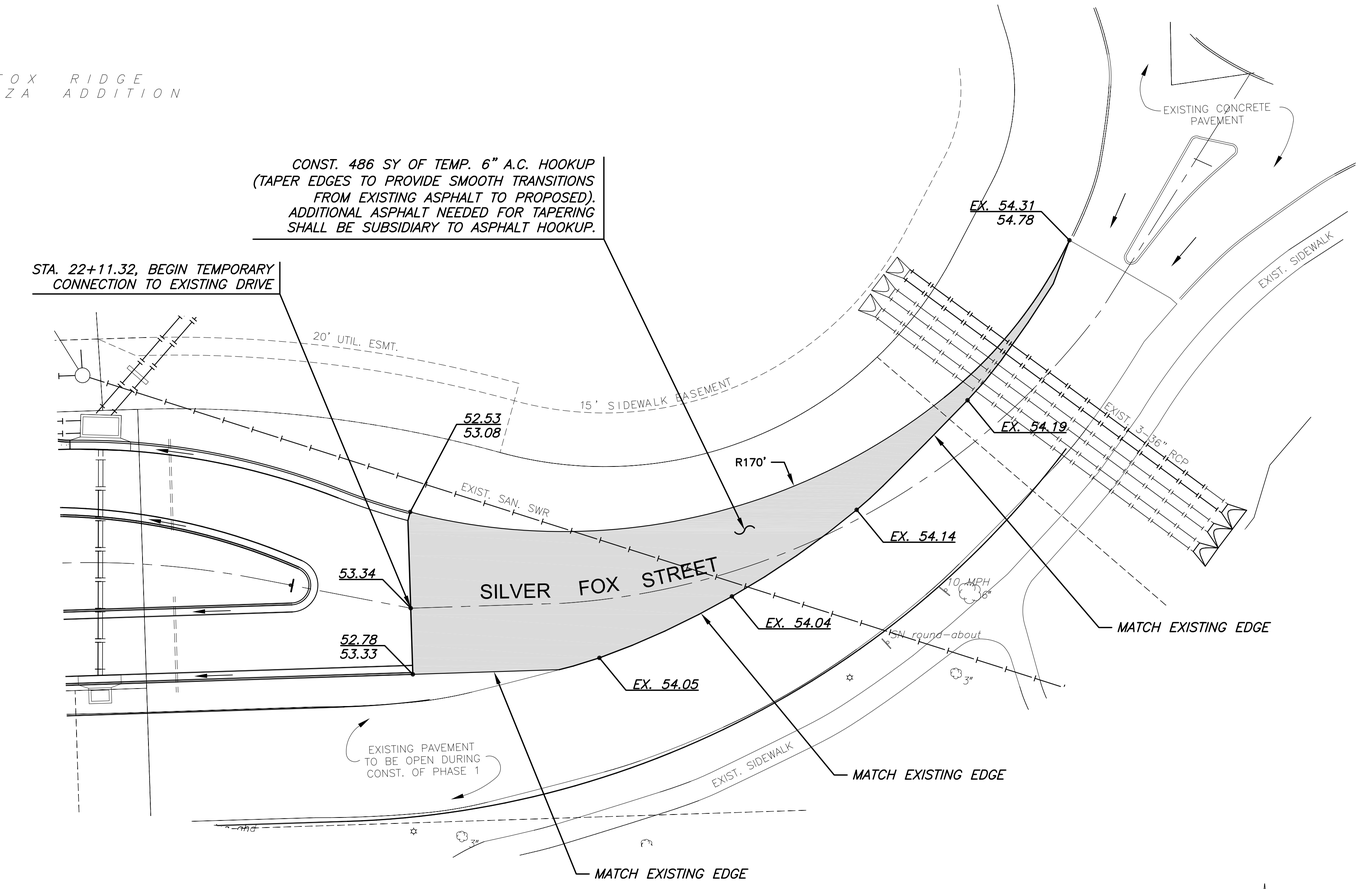

CONST. 160 SY OF TEMP. 6" A.C. HOOKUP (TAPER EDGES TO PROVIDE SMOOTH TRANSITIONS FROM EXISTING ASPHALT TO PROPOSED). ADDITIONAL ASPHALT NEEDED FOR TAPERING SHALL BE SUBSIDIARY TO ASPHALT HOOKUP.

MATCH EXISTING EDGE

N

SCALE: 1"=20'

0 10 20 40

J:\PROJECTS\2011\110101\5577 PREMIER FOX RIDGE PLAZA\S-CIVIL\CAD\PAV\11577_PHASING.DWG

MKEC
Wichita, KS • 316-684-9600

PAVING FOR

FOX RIDGE PLAZA ADDITION

©2015
MKEC Engineering
All Rights Reserved
www.mkec.com
These drawings and their contents, including, but not limited to, all concepts, designs, & ideas are the exclusive property of MKEC Engineering (MKEC), and may not be used or reproduced in any way without the express consent of MKEC.

TEMPORARY SURFACING PLAN

PROJECT NO.	472-85166
DATE	JULY 2015
SCALE	1"=20'

DESIGNED	DRAWN	CHECKED
DFL	BKS	GJA

NO.	REVISION	DATE

SHEET NO.