STATE	PROJECT NO.	YEAR	SHEET NO.	TOTAL SHEETS
KANSAS	87 TE-0623-01	2014	21	35

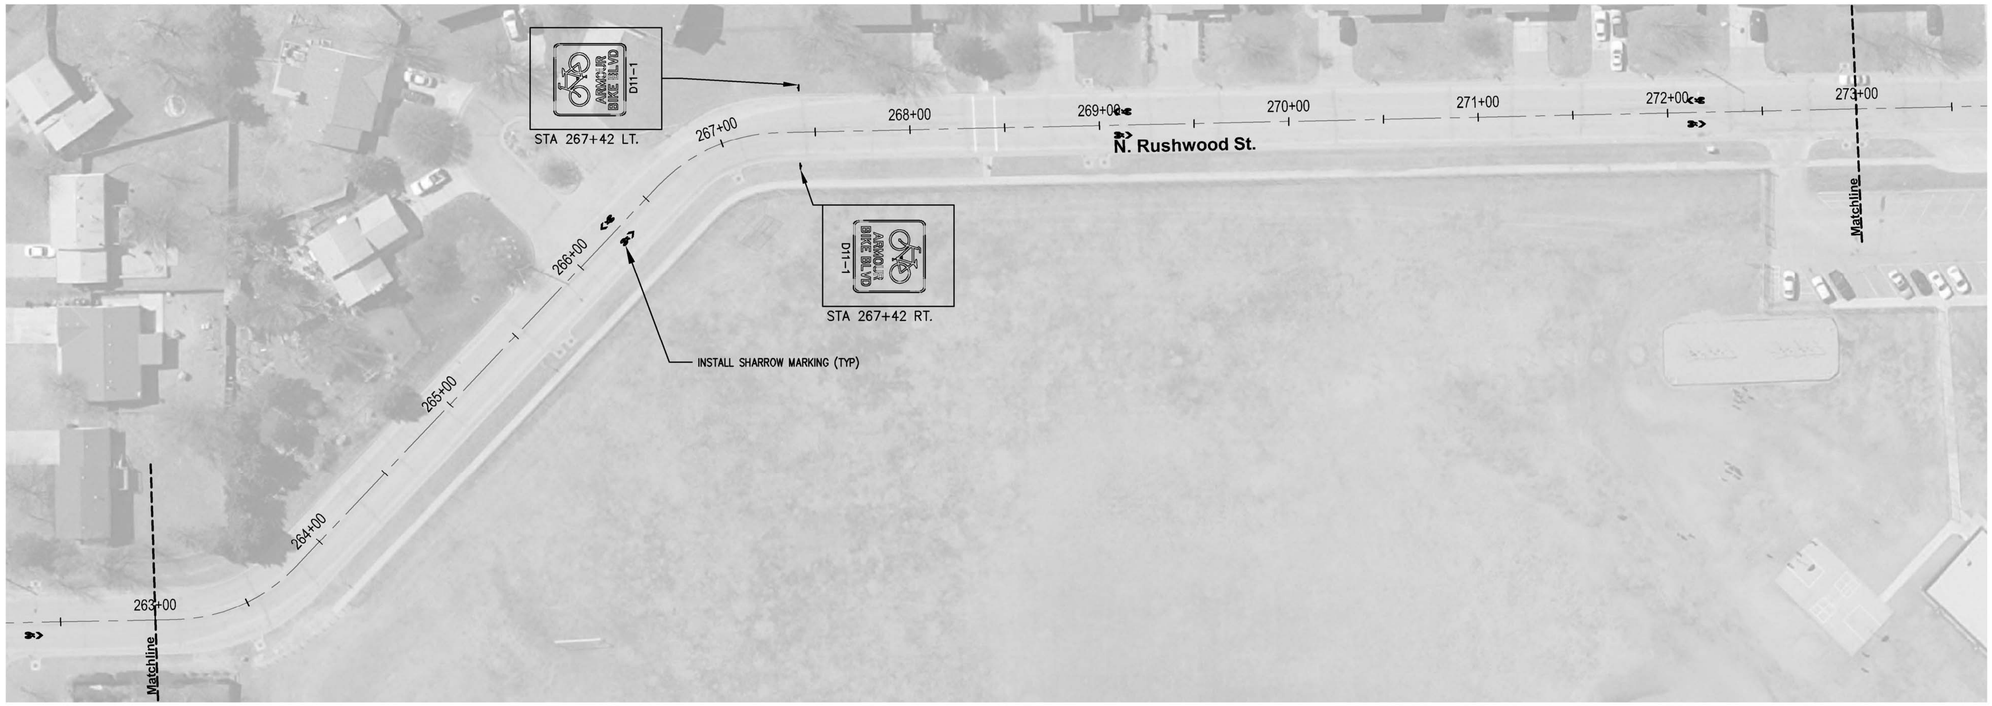

STA 263+00 TO STA 273+00

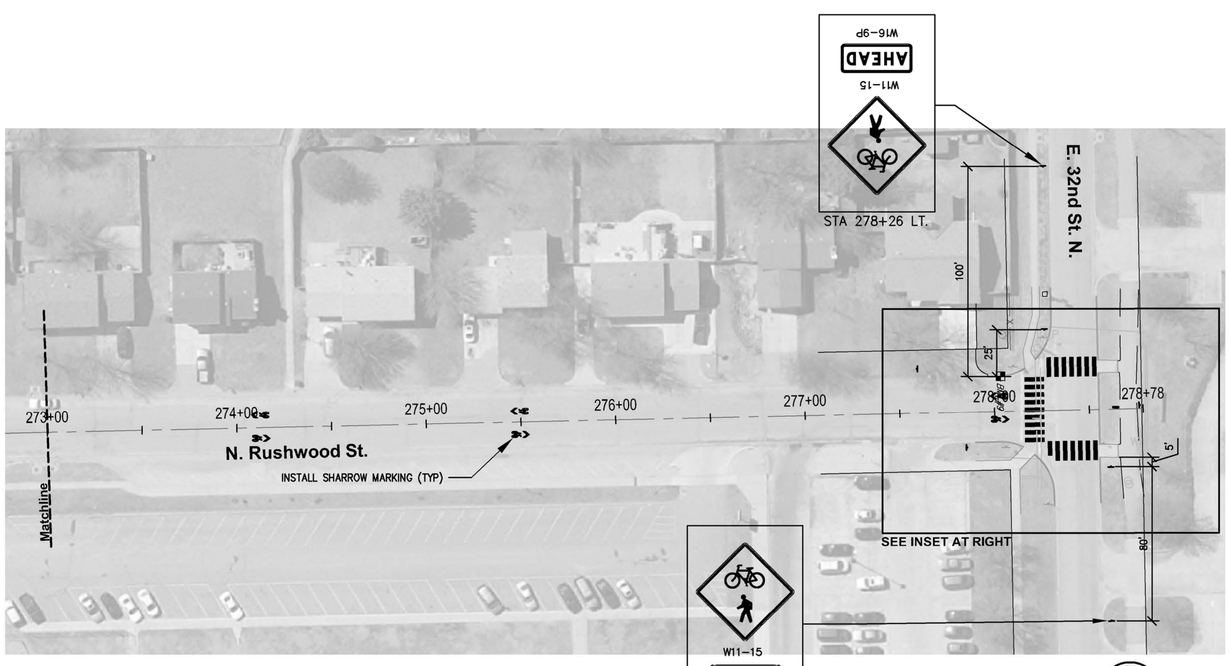

STA 273+00 TO STA 278+78

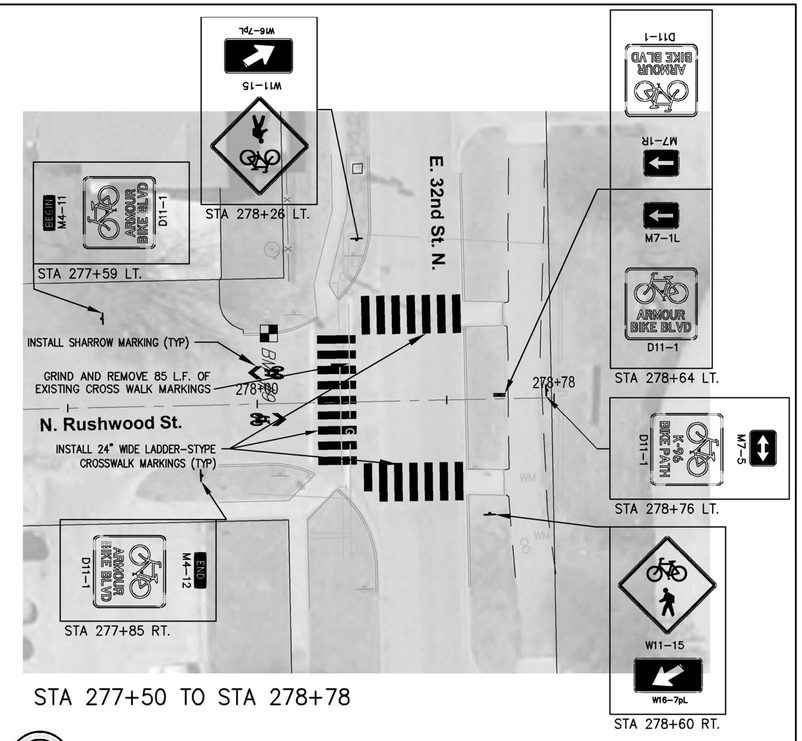

STA 277+50 TO STA 278+78

40' 0 20' 40'

20' 0 10' 20'

32nd and Rushwood Intersection

RUGGLES & BOHM

PROPRIETARY | ENGINEERING | LANDSCAPE ARCHITECTURE | GOVERNMENT
REPRODUCTION PROHIBITED WITHOUT WRITTEN PERMISSION
REVISIONS MARK MEGINS ACCORDING TO ... P 316-264-4200 F 316-264-4622

DESIGN	DRAWN	REVISED
BDT	BDT	
UTILITY	DATE	REVIEW
	SEPT 2014	SEPT 2014

PROJECT NUMBER 472-85111

DRAWING FILE Armour base {21 Plan}

PLAN - STA 263+00 TO STA 278+78
ARMOUR BIKE BOULEVARD
WICHITA, KANSAS

RB JOB 4181H

SHEET 21 OF 35

(c) Copyright 2013, Ruggles & Bohm, P.A.