| STATE | PROJECT NO. | YEAR | SHEET NO. | TOTAL SHEETS |
|---|---|---|---|---|
| KANSAS | 87 TE-0623-01 | 2014 | 3 | 35 |

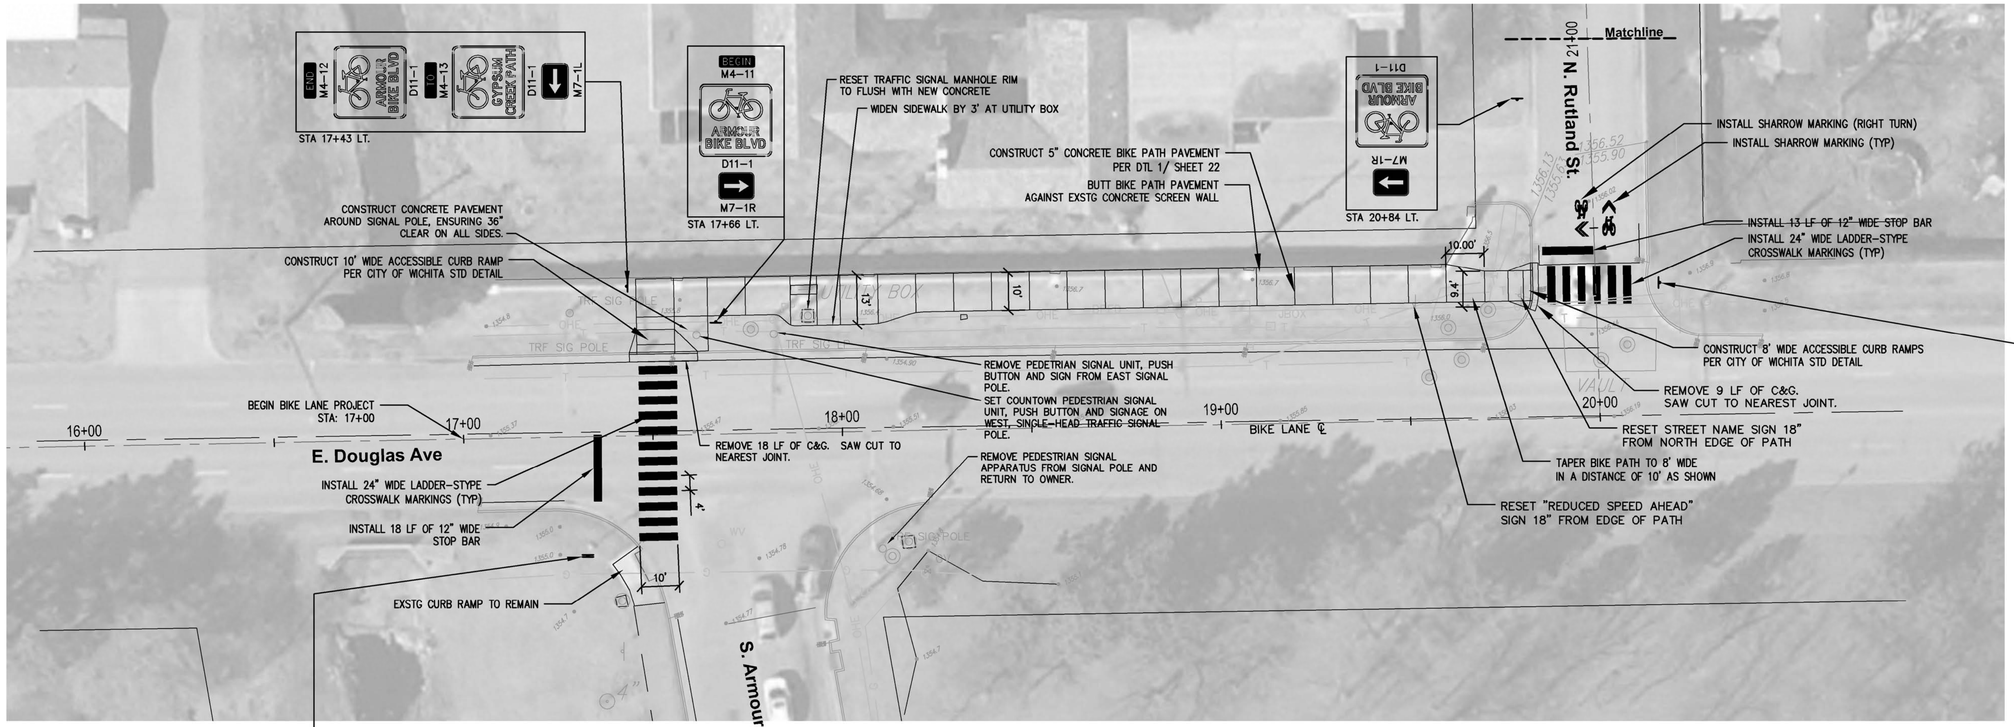


STA 16+00 TO STA 21+00

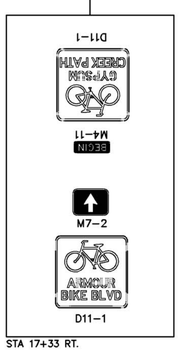


STA 17+33 RT.

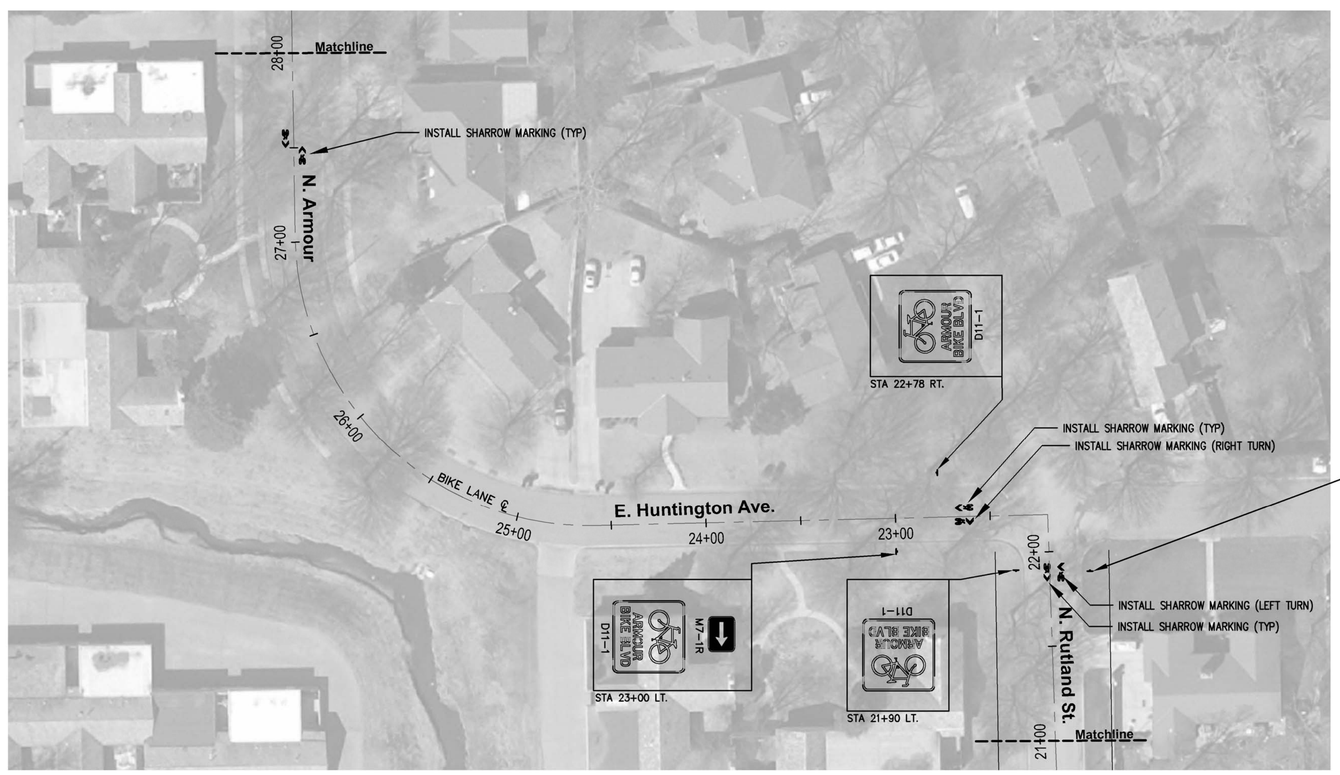


STA 21+00 TO STA 28+00

40' 0 20' 40'

RUGGLES & BOHM

ENGINEERING | SURVEYING | LANDSCAPE ARCHITECTURE | ENVIRONMENT

| DESIGN | DRAWN | REVISED |
|---|---|---|
| BDT | BDT | |
| UTILITY | DATE SEPT 2014 | REVIEW SEPT 2014 |

PROJECT NUMBER 472-85111

DRAWING FILE Armour base (02 Plan)

# PLAN - STA 16+00 TO STA 28+00
# ARMOUR BIKE BOULEVARD
## WICHITA, KANSAS

RB JOB 41811H

SHEET 3 OF 35

(c) Copyright 2013, Ruggles & Bohm, P.A.