STATE	PROJECT NO.	YEAR	SHEET NO.	TOTAL SHEETS
KANSAS	87 TE-0623-01	2014	7	35

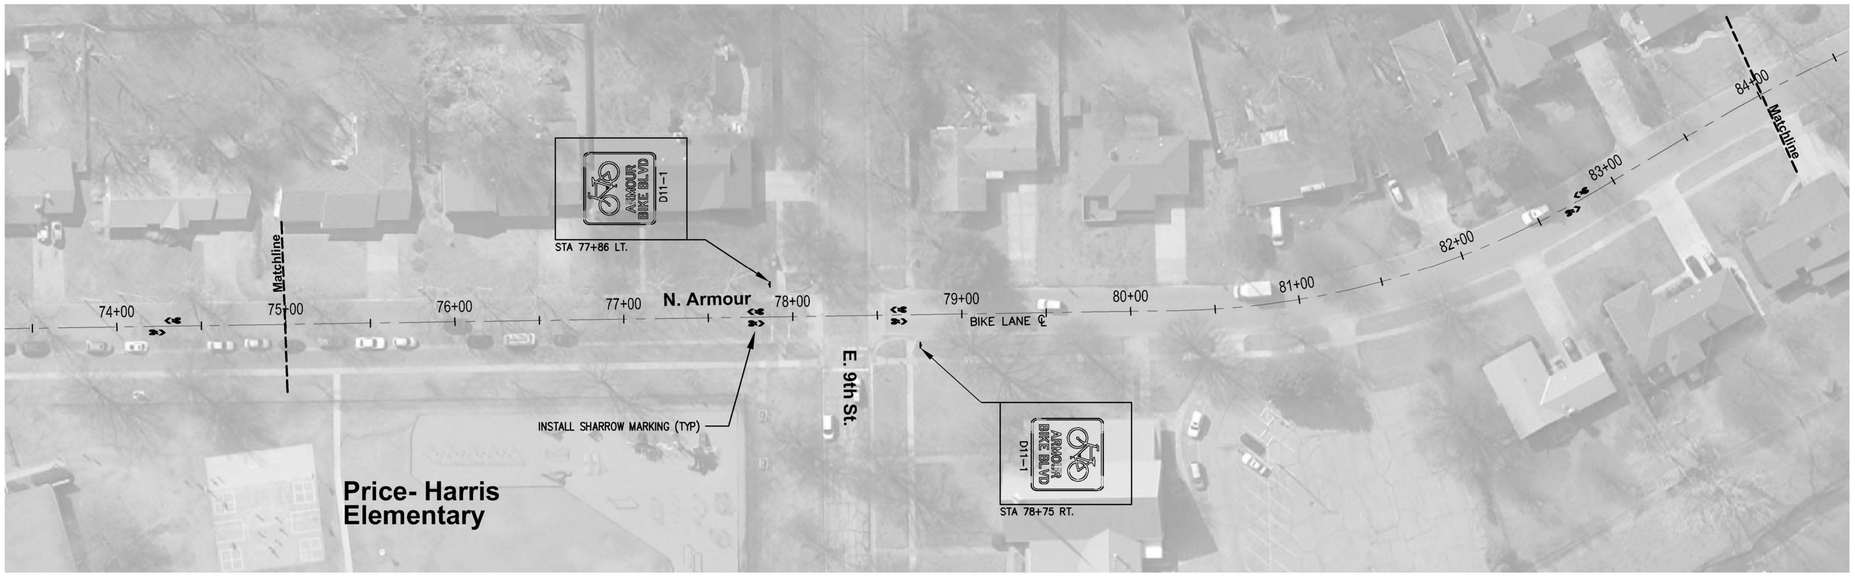

STA 75+00 TO STA 84+00

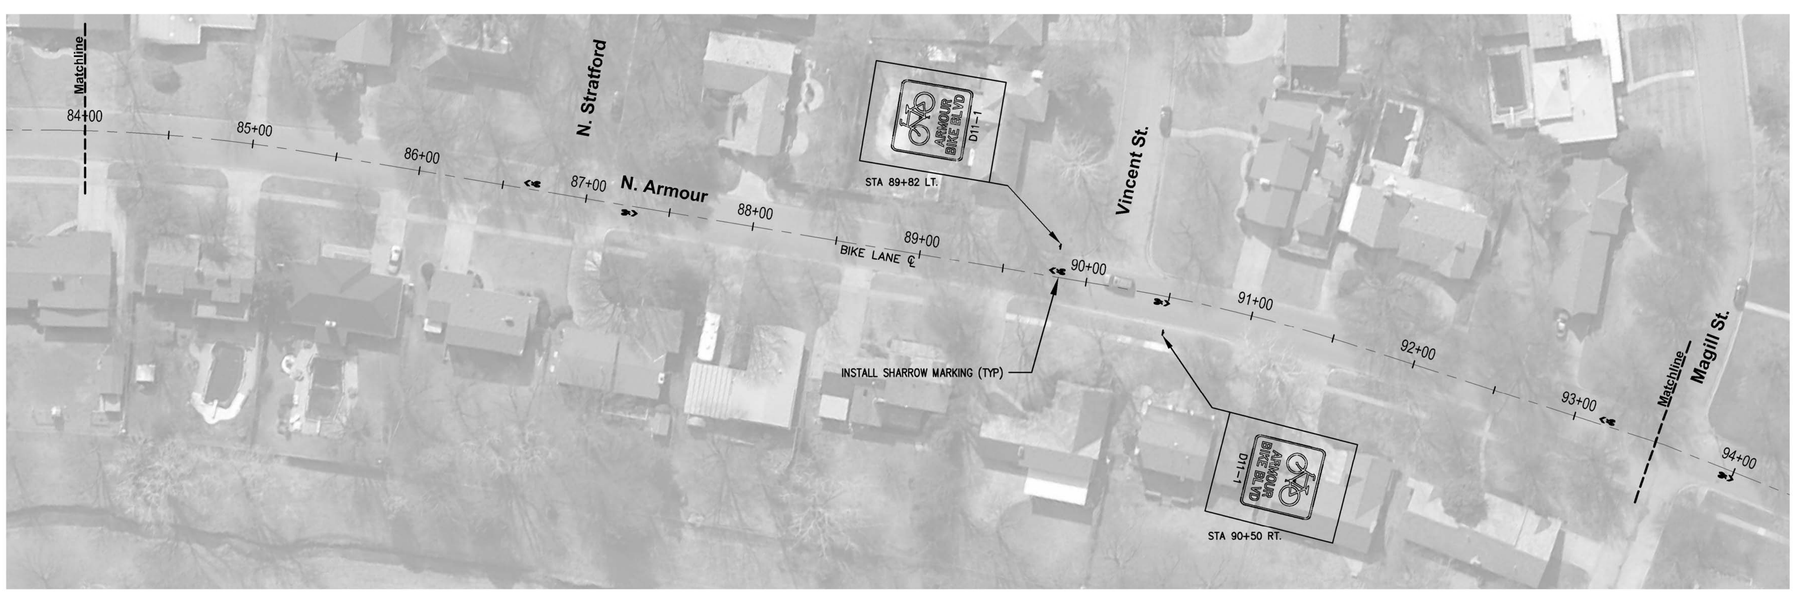

STA 84+00 TO STA 93+50

RUGGLES & BOHM
ENGINEERING | SURVEYING | LANDSCAPE ARCHITECTURE | GOVERNMENT
NEW BOSTON, INDIANA 46164-0159 | (812) 897-9159 | FAX (812) 897-9165

DESIGN	DRAWN	REVISED
BDT	BDT	
UTILITY	DATE SEPT 2014	REVIEW SEPT 2014

PROJECT NUMBER 472-85111
DRAWING FILE Armour base (06 Plan)

PLAN - STA 75+00 TO STA 93+50
ARMOUR BIKE BOULEVARD
WICHITA, KANSAS

RB JOB 4181H

SHEET 7 OF 35

(C) Copyright 2013, Ruggles & Bohm, P.A.