BENCHMARKS:
Chiseled square cut on top of headwall of R.C.B.C., 31.1' southeast of the most southerly corner of Lot 1, Block A, Falcon Falls 5th Addition & 36.6' northeast of the northeast corner of Lot 1, Block "A", Falcon Falls 6th Addition.
Elev. = 1349.83 NAVD88

Chiseled square cut on top of curb at west end of median, 89.6' south-southwest of the southwest corner of Lot 25, Block A & 86.2' south-southeast of the southeast corner of Lot 43, Block A.
Elev. = 1348.62 NAVD88

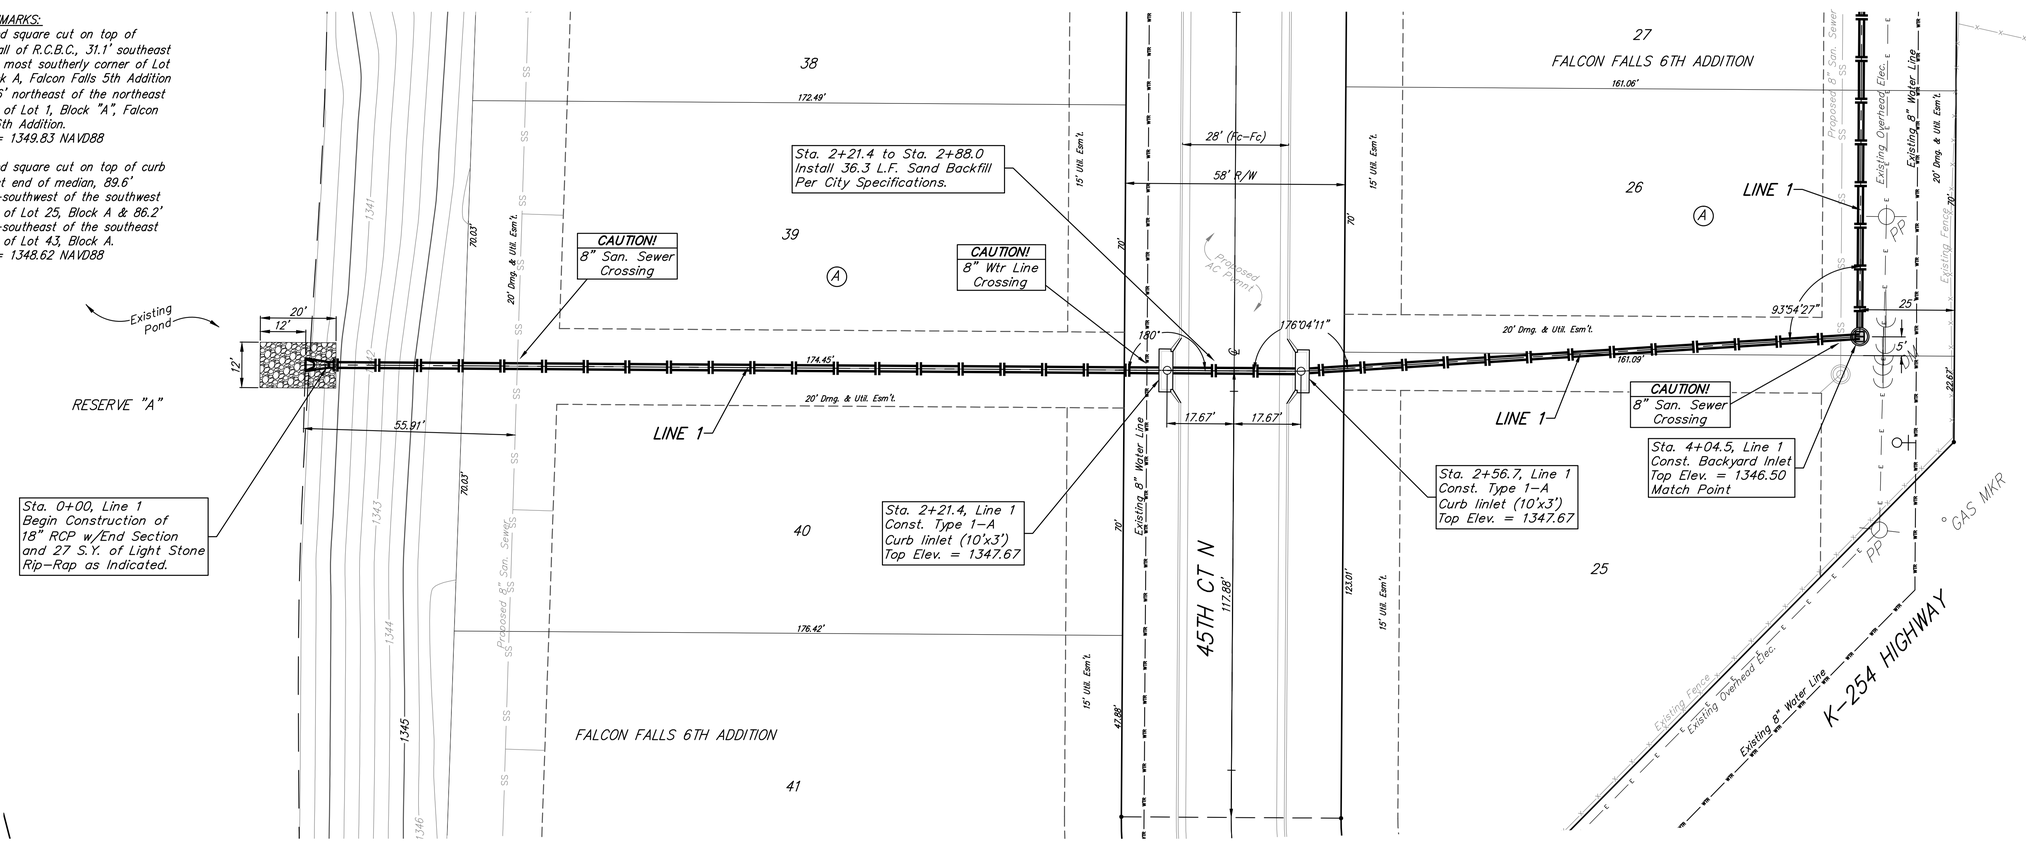

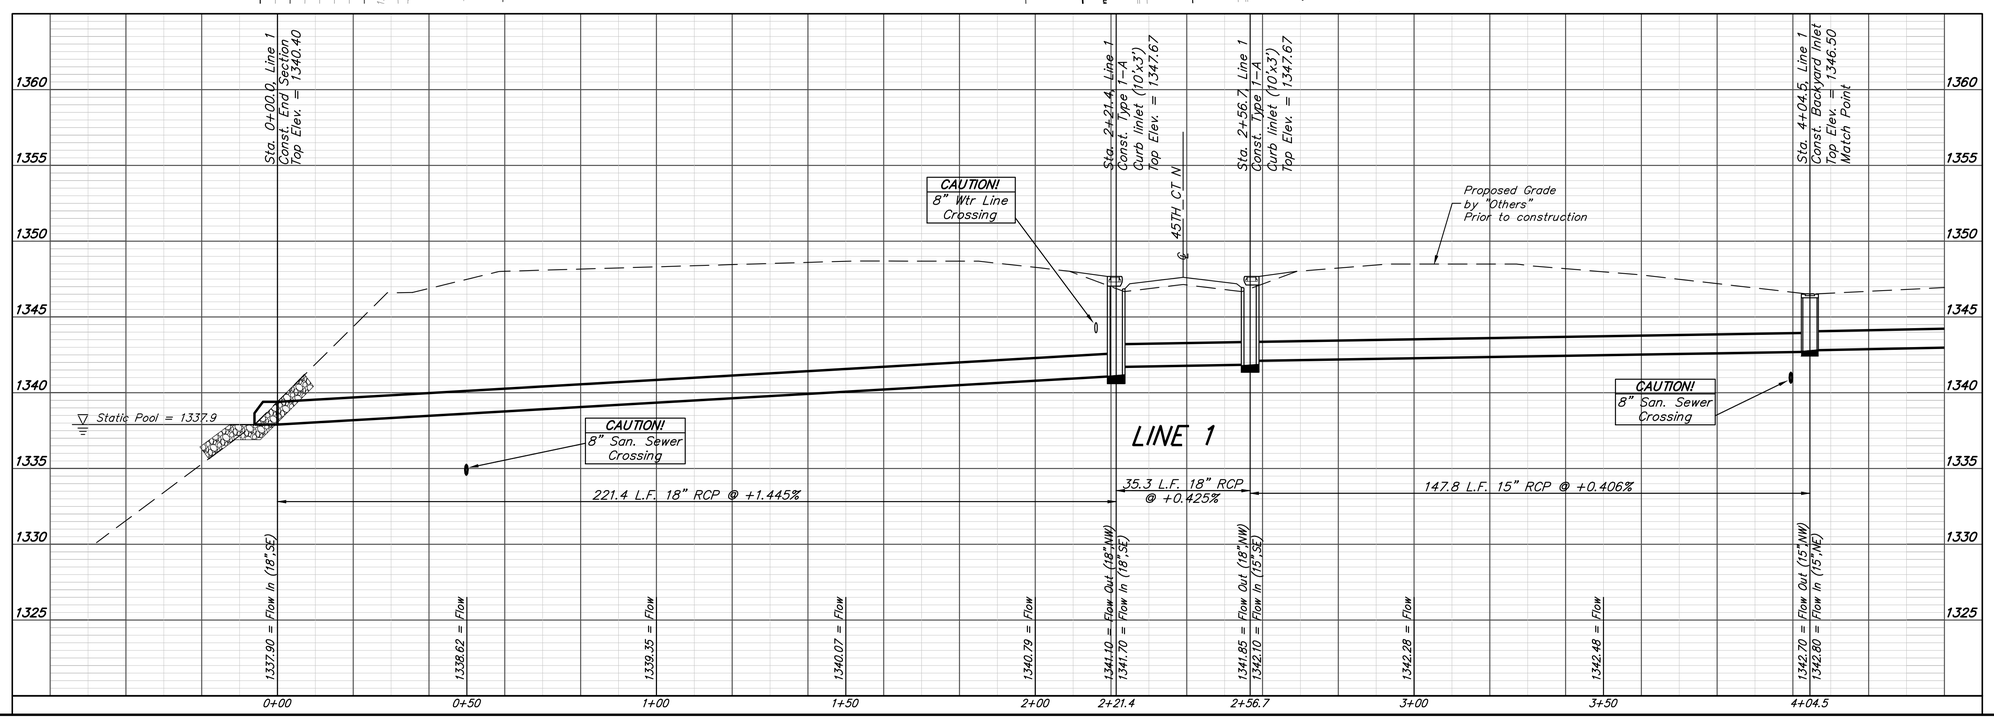

AUSTIN E. GOTTSCH
LICENSED
17019
KANSAS
PROFESSIONAL ENGINEER
7/13/15

Baughman

Falcon Falls 6th Addition - Phase I

LINE 1

Storm Water Sewer Improvements

Baughman Company, P.A. 315 Ellis St. Wichita, KS 67211 P 316-262-2221 F 316-262-0149
ENGINEERING | SURVEYING | PLANNING | LANDSCAPE ARCHITECTURE

PROJECT NUMBER	
REVISIONS:	
DESIGN AEG	DRAWN JAK
APPROVED	DATE 7/15
SCALE Noted	
SHEET 9 OF 24	

E:\Projects\Falcon Falls 5th_1402-P019\Engineering\Phase 1\Str_14-04-E065\SWS_PLANS.dwg